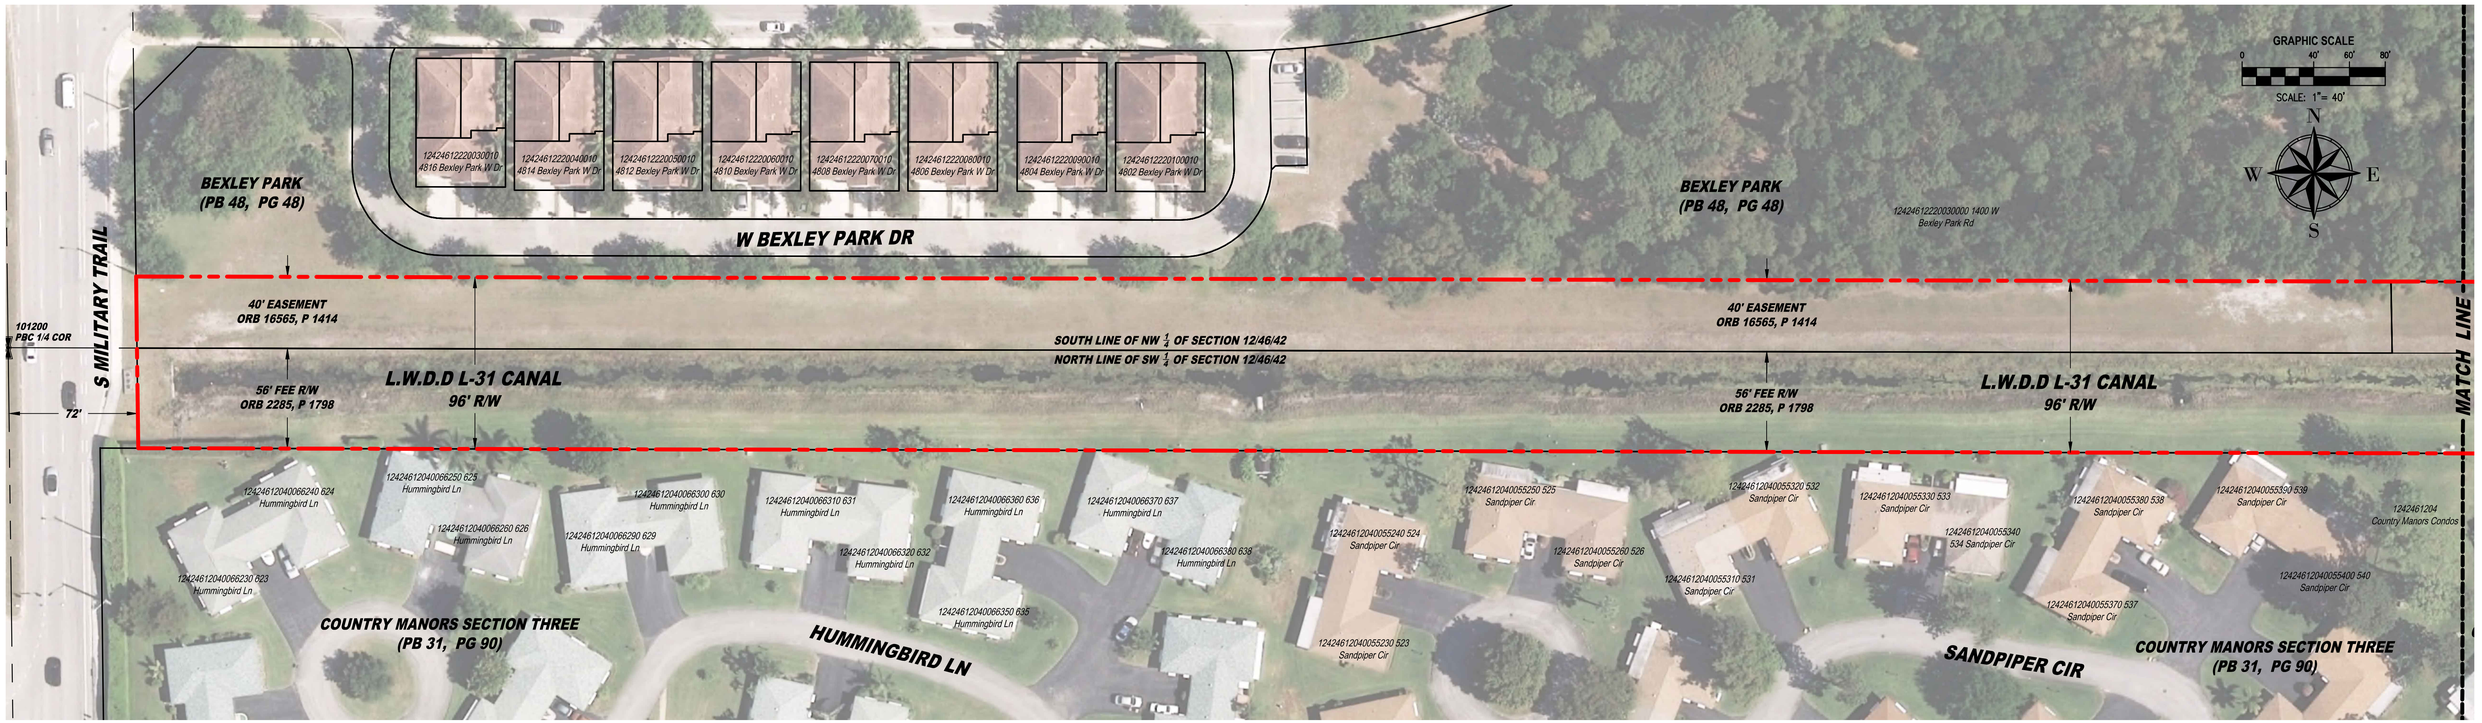


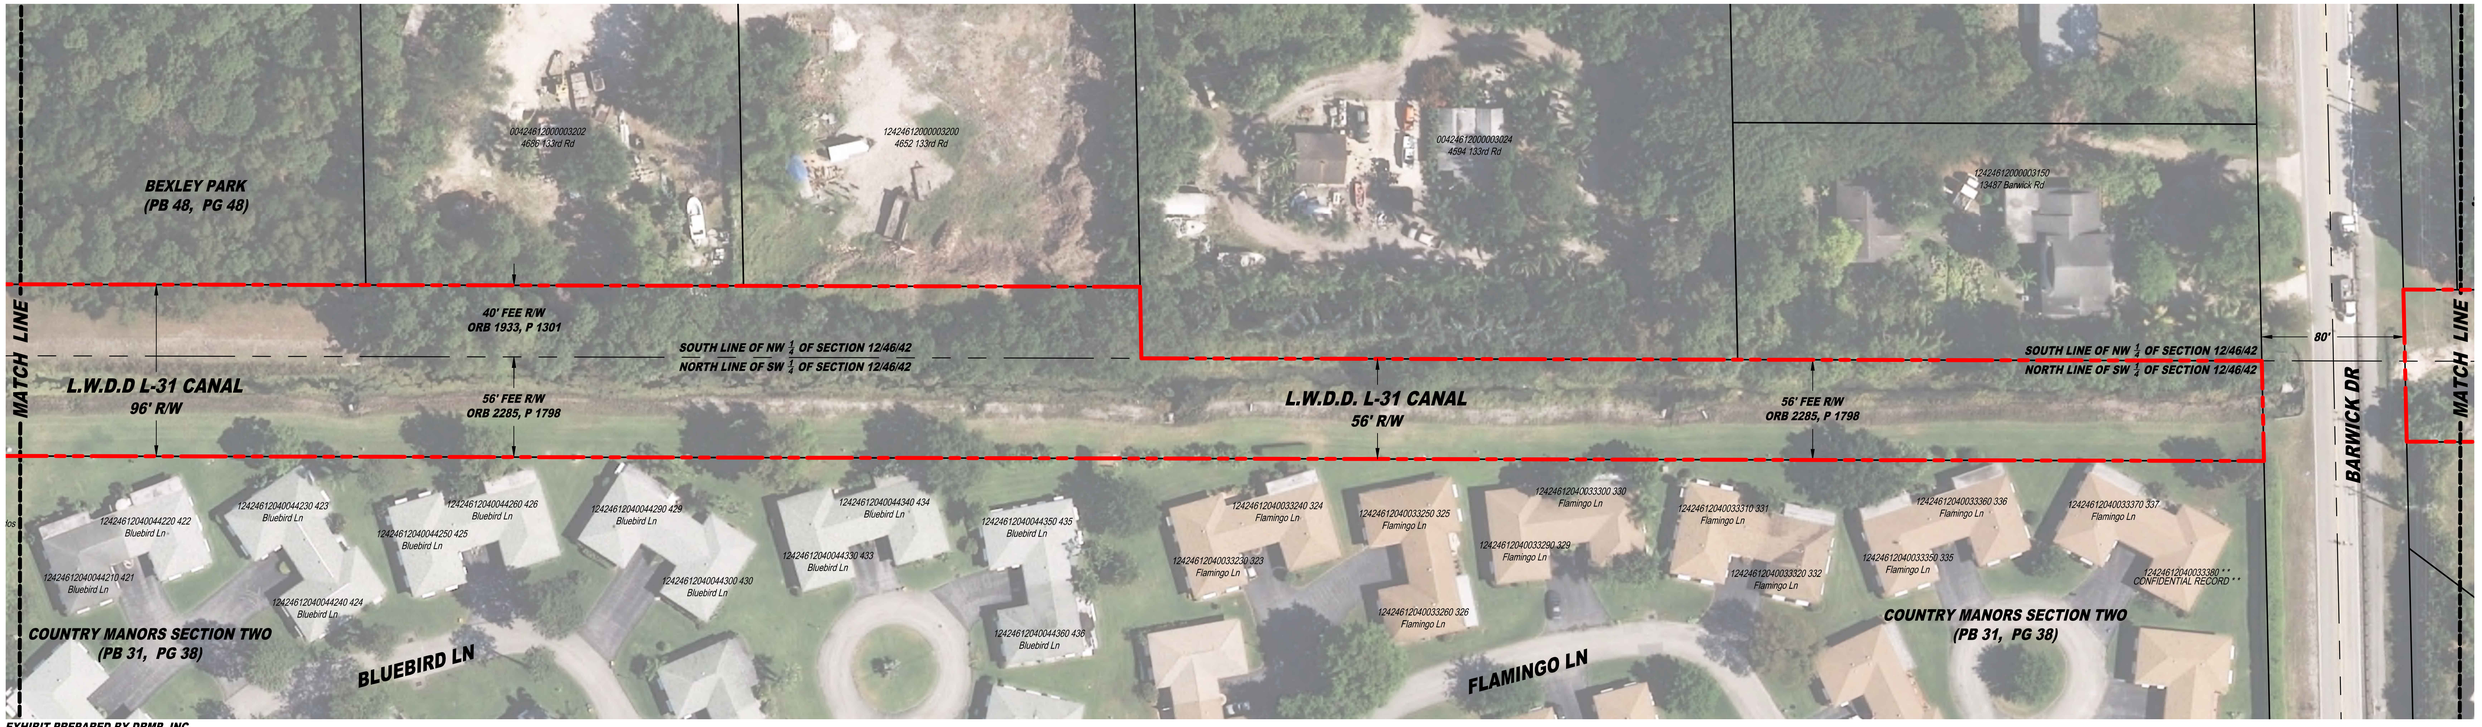


EXHIBIT PREPARED BY DRMP, INC.

| REVISIONS: | | | |
|---|---|---|---|
| №: | DATE: | DESCRIPTION: | BY: |
| | | | |
| | | | |
| | | | |
| | | | |
| | | | |

C:\Users\ksmith\Downloads\LWDD_-_CRP_RW_Exhibits_L-31_L-32_E-3\16996\P00.dwg 1/28/2019 3:13 PM

| DRAWING INFORMATION: | |
|---|---|
| DATE: | 01/15/2019 |
| SCALE: | 1" = 40' |
| DRAWN BY: | M. DOWNS |
| CHECKED BY: | D. ZEMAN |
| CAD FILE: | 16996\P00 |
| AERIAL DATE: | 2017 |

NOTE:
MAP WAS COMPILED USING PALM BEACH COUNTY GIS GEOGRAPHIC DATA, SURVEYS, DEEDS, PLATS, PLANIMETRIC MAPS, AND OTHER PUBLIC DOMAIN RECORDS. WHILE EVERY EFFORT HAS BEEN MADE TO PRESERVE THE INTEGRITY OF THE DATA, THE ACCURACY VARIES AND SHOULD NOT BE RELIED UPON FOR ANYTHING OTHER THAN REFERENCE.

MAP DISCLAIMER:
LAKE WORTH DRAINAGE DISTRICT MAKES NO WARRANTIES AND/OR REPRESENTATIONS WITH RESPECT TO SUCH INFORMATION AND FURTHER EXPRESSLY DISCLAIMS ANY AND ALL WARRANTIES AND/OR REPRESENTATIONS REGARDING THE USABILITY, ACCURACY, COMPLETENESS, VALIDITY AND RELIABILITY OF SUCH INFORMATION.

**MAP SHOWN HEREON IS FOR INFORMATIONAL PURPOSES ONLY AND DOES NOT REPRESENT A SURVEY**


**LAKE WORTH DRAINAGE DISTRICT**
13081 MILITARY TRAIL
DELRAY BEACH, FLORIDA 33484-1105
PHONE (561) 498-5363 • FAX (561) 495-9694
WWW.LWDD.NET


# CANAL REHABILITATION PROJECT

## L-31 CANAL RIGHT-OF-WAY
## MILITARY TRAIL TO E-3 ½ - 4 CANAL

SHEET 1 OF: 2

LWDD PROJECT №: 16-9960P.00







**EXHIBIT PREPARED BY DRMP, INC.**

| REVISIONS: | | | |
|---|---|---|---|
| №: | DATE: | DESCRIPTION: | BY: |
| | | | |
| | | | |
| | | | |
| | | | |
| | | | |

C:\Users\ksmith\Downloads\LWDD_-_CRP_RW_Exhibits_L-31_L-32_E-3\16960P00.dwg 1/28/2019 3:13 PM
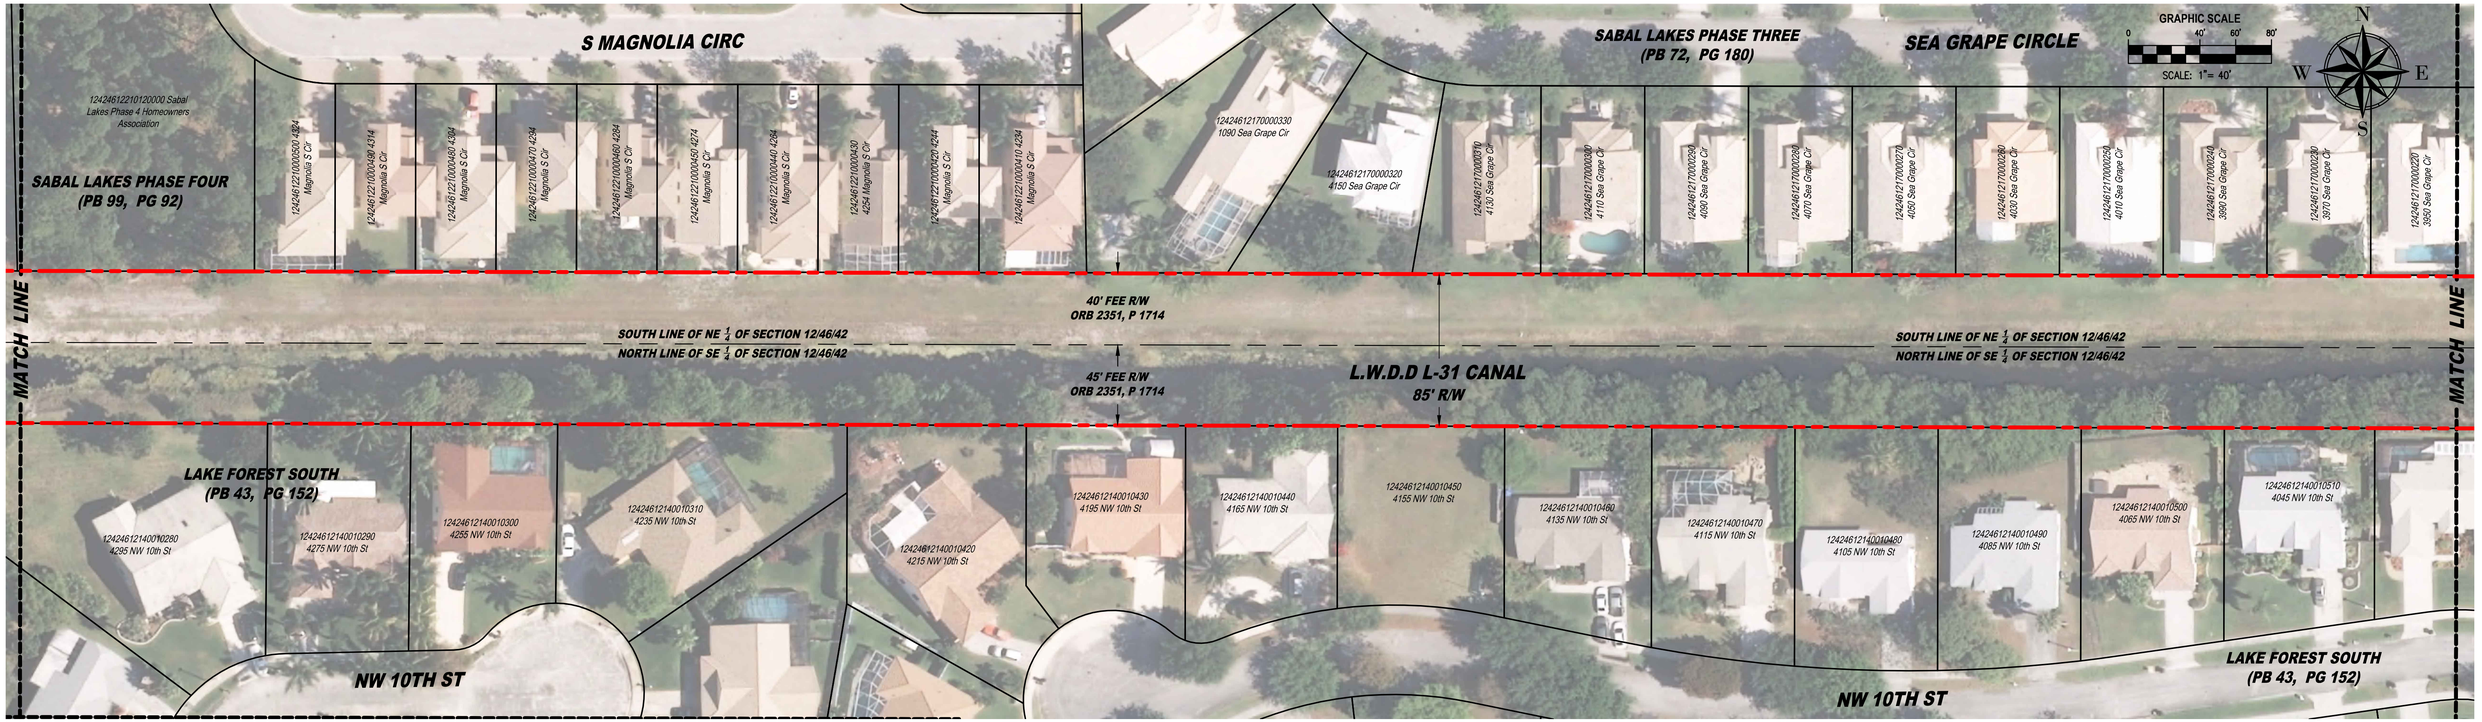
| DRAWING INFORMATION: | |
|---|---|
| DATE: | 01/15/2019 |
| SCALE: | 1" = 40' |
| DRAWN BY: | M. DOWNS |
| CHECKED BY: | D. ZEMAN |
| CAD FILE: | 16996OP00 |
| AERIAL DATE: | 2017 |

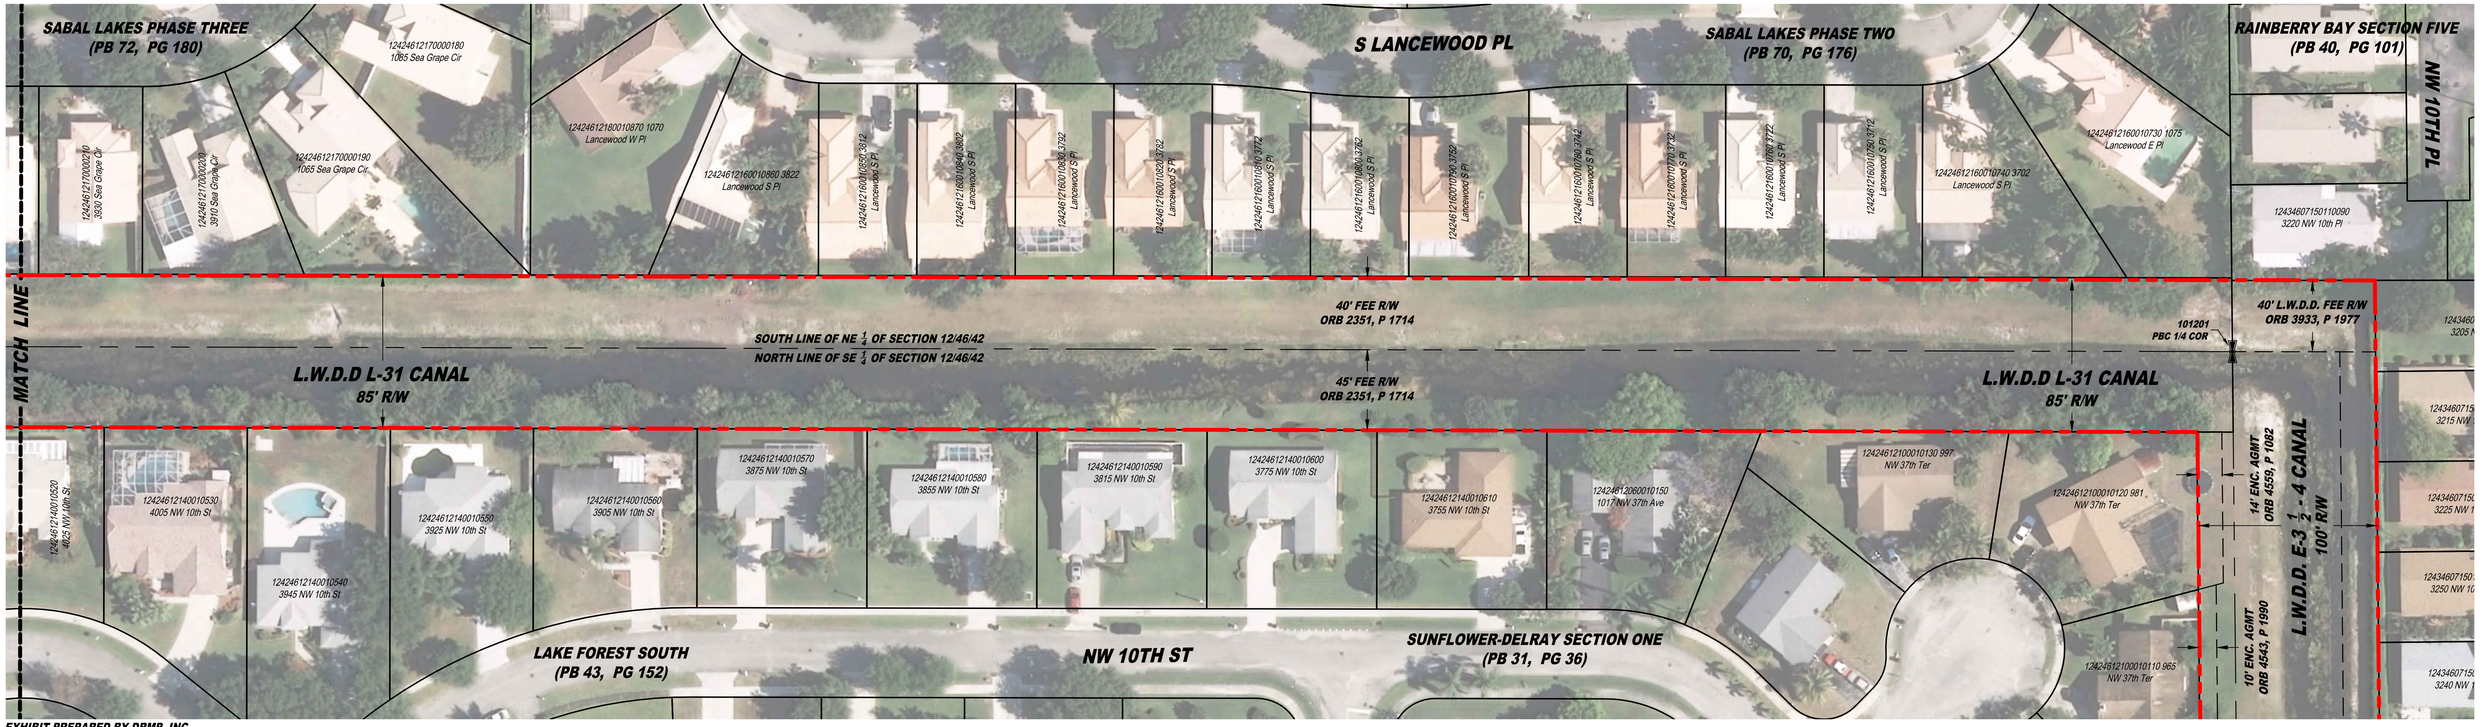NOTE:
MAP WAS COMPILED USING PALM BEACH COUNTY GIS GEOGRAPHIC DATA, SURVEYS, DEEDS, PLATS, PLANIMETRIC MAPS, AND OTHER PUBLIC DOMAIN RECORDS. WHILE EVERY EFFORT HAS BEEN MADE TO PRESERVE THE INTEGRITY OF THE DATA, THE ACCURACY VARIES AND SHOULD NOT BE RELIED UPON FOR ANYTHING OTHER THAN REFERENCE.

MAP DISCLAIMER:
LAKE WORTH DRAINAGE DISTRICT MAKES NO WARRANTIES AND/OR REPRESENTATIONS WITH RESPECT TO SUCH INFORMATION AND FURTHER EXPRESSLY DISCLAIMS ANY AND ALL WARRANTIES AND/OR REPRESENTATIONS REGARDING THE USABILITY, ACCURACY, COMPLETENESS, VALIDITY AND RELIABILITY OF SUCH INFORMATION.

**MAP SHOWN HEREON IS FOR INFORMATIONAL PURPOSES ONLY AND DOES NOT REPRESENT A SURVEY**


**LAKE WORTH DRAINAGE DISTRICT**
13081 MILITARY TRAIL
DELRAY BEACH, FLORIDA 33484-1105
PHONE (561) 498-5363 • FAX (561) 495-9694
WWW.LWDD.NET


**CANAL REHABILITATION PROJECT**

# L-31 CANAL RIGHT-OF-WAY
# MILITARY TRAIL TO E-3 1/2 - 4 CANAL

SHEET 2 OF: 2

LWDD PROJECT №: 16-9960P.00