


LWDD MAINTENANCE & RESTORATION PROGRAM


MRP 6400_6405 L-7 FROM JOG ROAD TO E-3

PALM BACH COUNTY, FLORIDA

LOCATION MAP

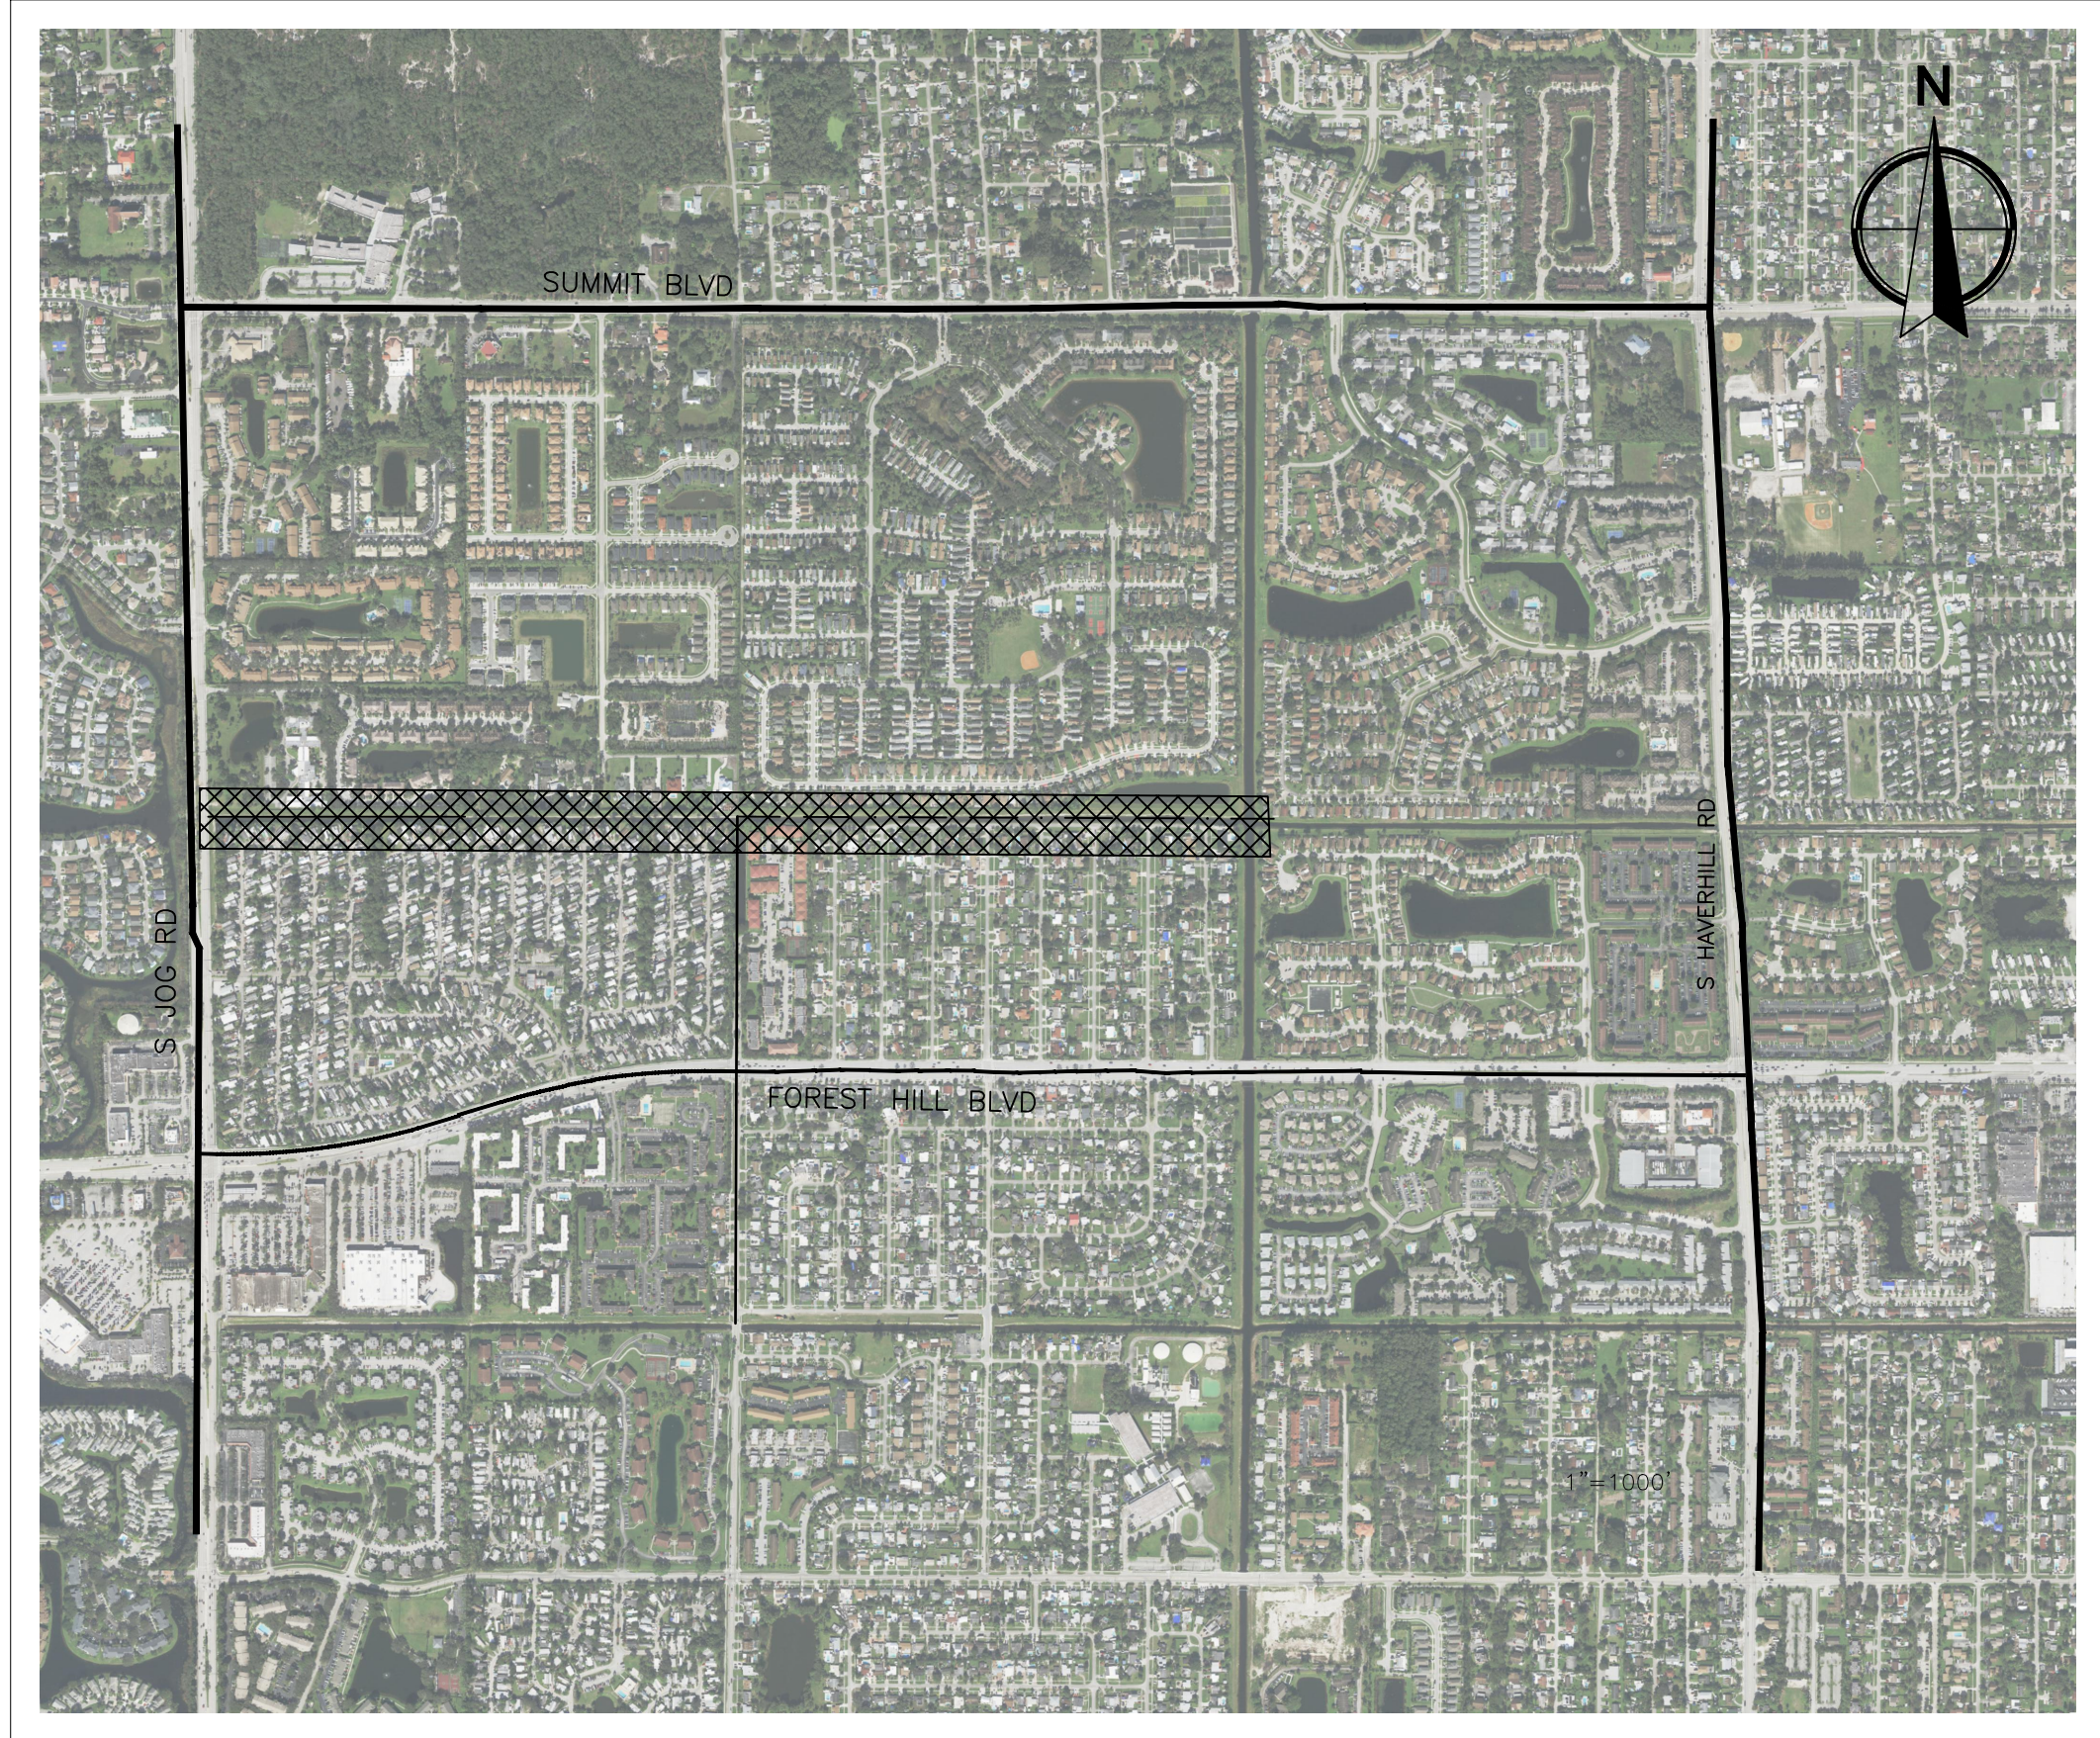

SITE

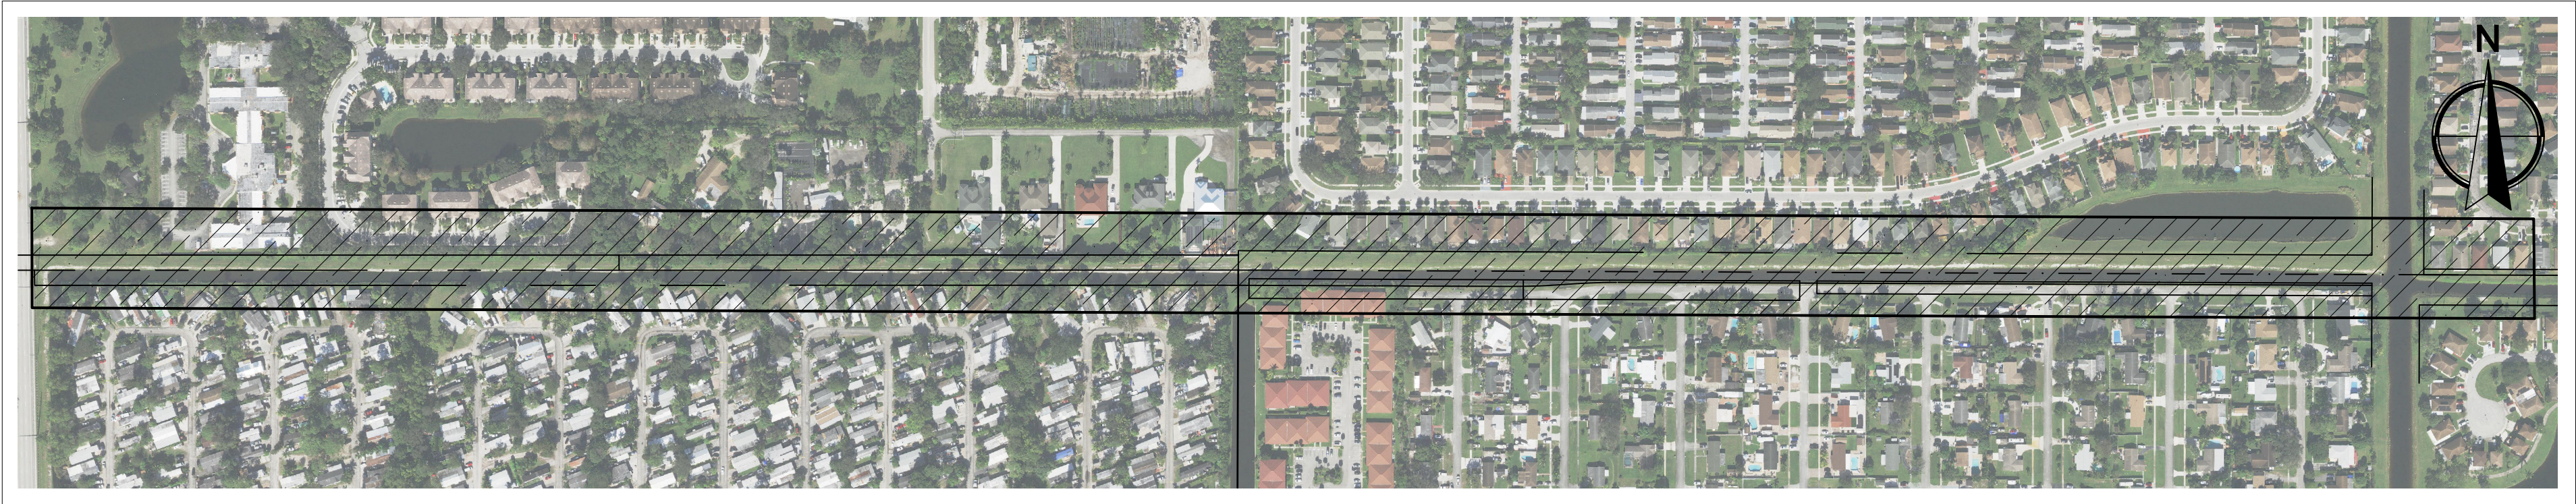

LEGEND:

- ELEV. = ELEVATION
- x 0.00 = EXISTING ELEVATION (GROUND SHOTS TO TENTHS ONLY)
- LWDD = LAKE WORTH DRAINAGE DISTRICT
- NGVD = NATIONAL GEODETIC VERTICAL DATUM
- NAD = NORTH AMERICAN DATUM
- ORB = OFFICIAL RECORDS BOOK
- PB = PLAT BOOK
- PG = PAGE
- PSM = PROFESSIONAL SURVEYOR & MAPPER
- PVC = POLYVINYL CHLORIDE
- R/W = RIGHT-OF WAY
- T/B = TOP OF BANK

SHEET INDEX

- | | |
|------|----------------|
| 1 | COVER SHEET |
| 2-10 | CROSS SECTIONS |
| 11 | DETAILS |

ELEVATIONS SHOWN HEREON
ARE ON NATIONAL GEODETIC
VERTICAL DATUM 1929.

LWDD MAINTENANCE & RESTORATION PROGRAM
L-7 FROM JOG ROAD TO E-3
PALM BEACH COUNTY, FLORIDA





**LAKE WORTH
DRAINAGE DISTRICT**
13081 MILITARY TRAIL
DELRAY BEACH, FLORIDA 33484-1105
PHONE (561) 737-3835 • FAX (561) 495-9694
WWW.LWDD.NET

DRAWING INFORMATION:	DATE:	02/27/2025
	SCALE:	1"=10'
DRAWN BY:	CHECKED BY:	ANTHONY LAS CASAS
	CAD FILE:	SEE PLOT STAMP
AERIAL DATE:	2024	

SHEET No:	1	OF: 11
-----------	---	--------

LWDD PROJECT No:
00-0000X.00

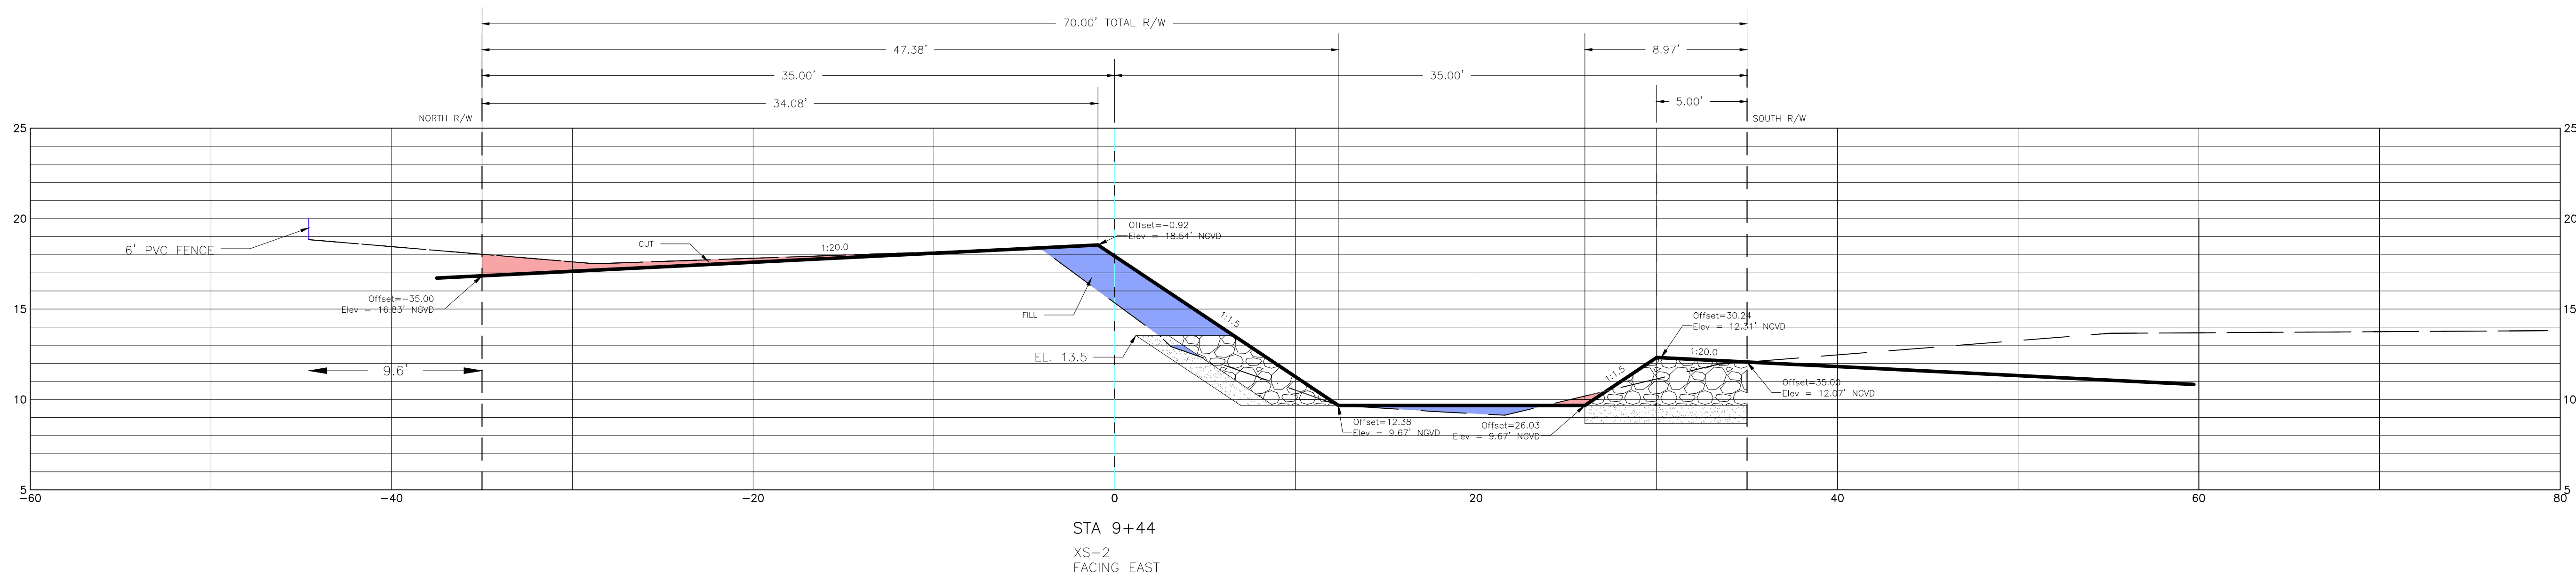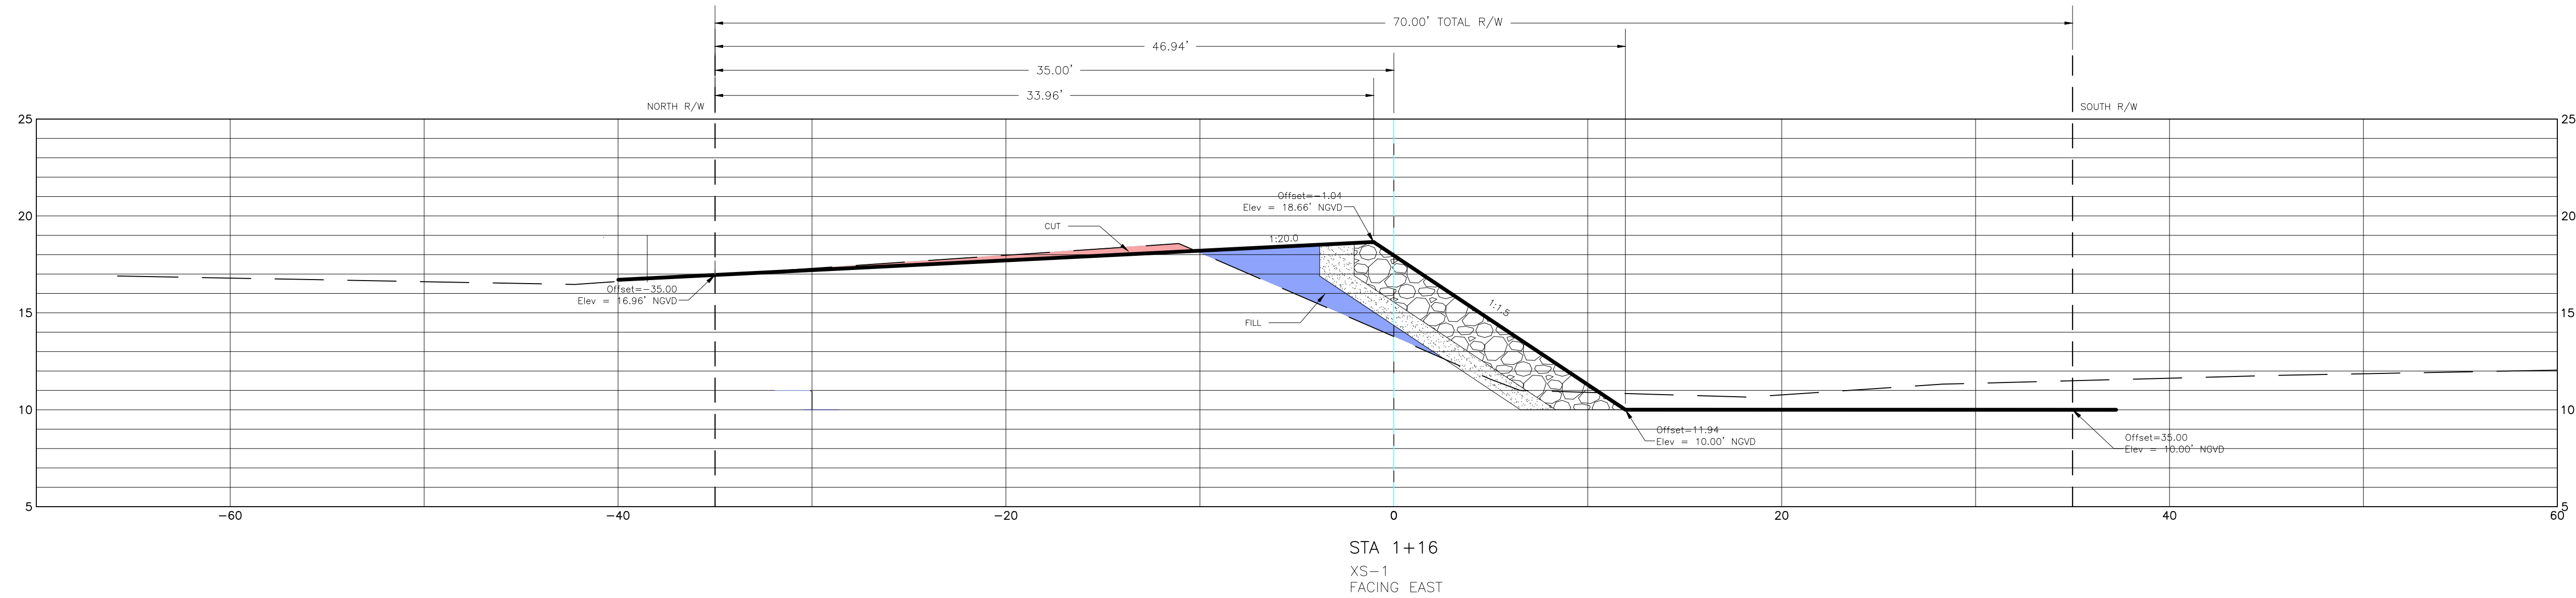


REVISIONS:		DATE:	BY:
No:	DESCRIPTION:		

LWDD MAINTENANCE & RESTORATION PROGRAM
L-7 FROM JOG ROAD TO E-3
PALM BEACH COUNTY, FLORIDA




LAKE WORTH DRAINAGE DISTRICT
13081 MILITARY TRAIL
DELRAY BEACH, FLORIDA 33484-1105
PHONE (561) 737-3335 • FAX (561) 495-9694
WWW.LWDD.NET

DRAWING INFORMATION:		02/27/2025			
DATE:		SCALE:	1:10	DRAWN BY:	CLAUDIA DIAZ
		CHECKED BY:	ANTHONY LAS CASAS	CAD FILE:	SEE PLOT STAMP
		AERIAL DATE:	2024		
SHEET		2		OF: 11	
No:					
LWDD PROJECT No:					
00-0000X.00					

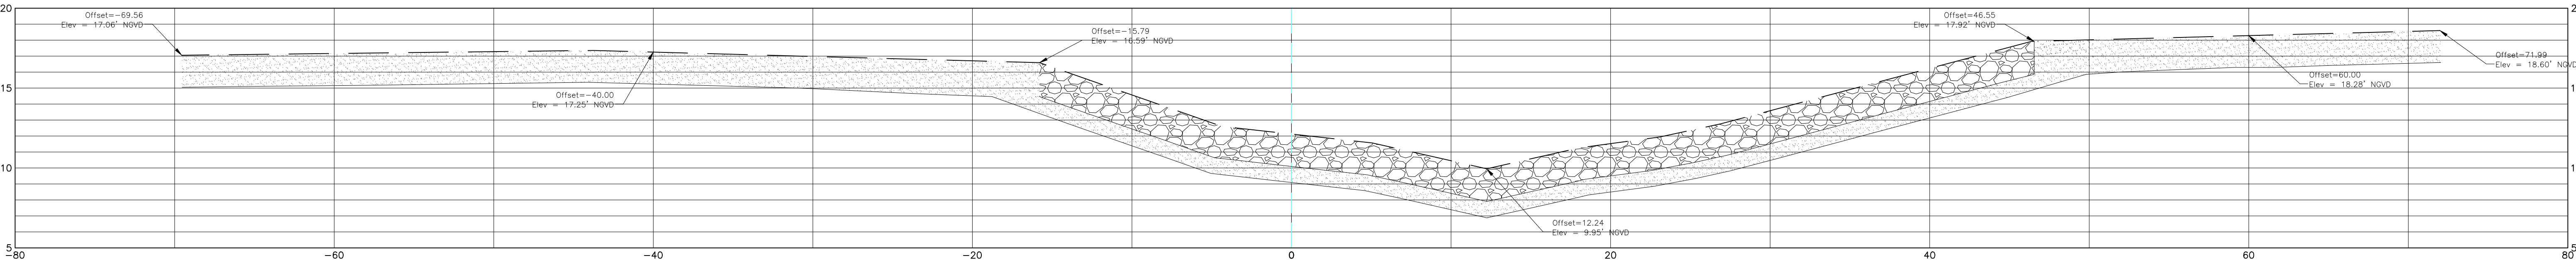

STA 0+38
XS-3
FACING NORTH

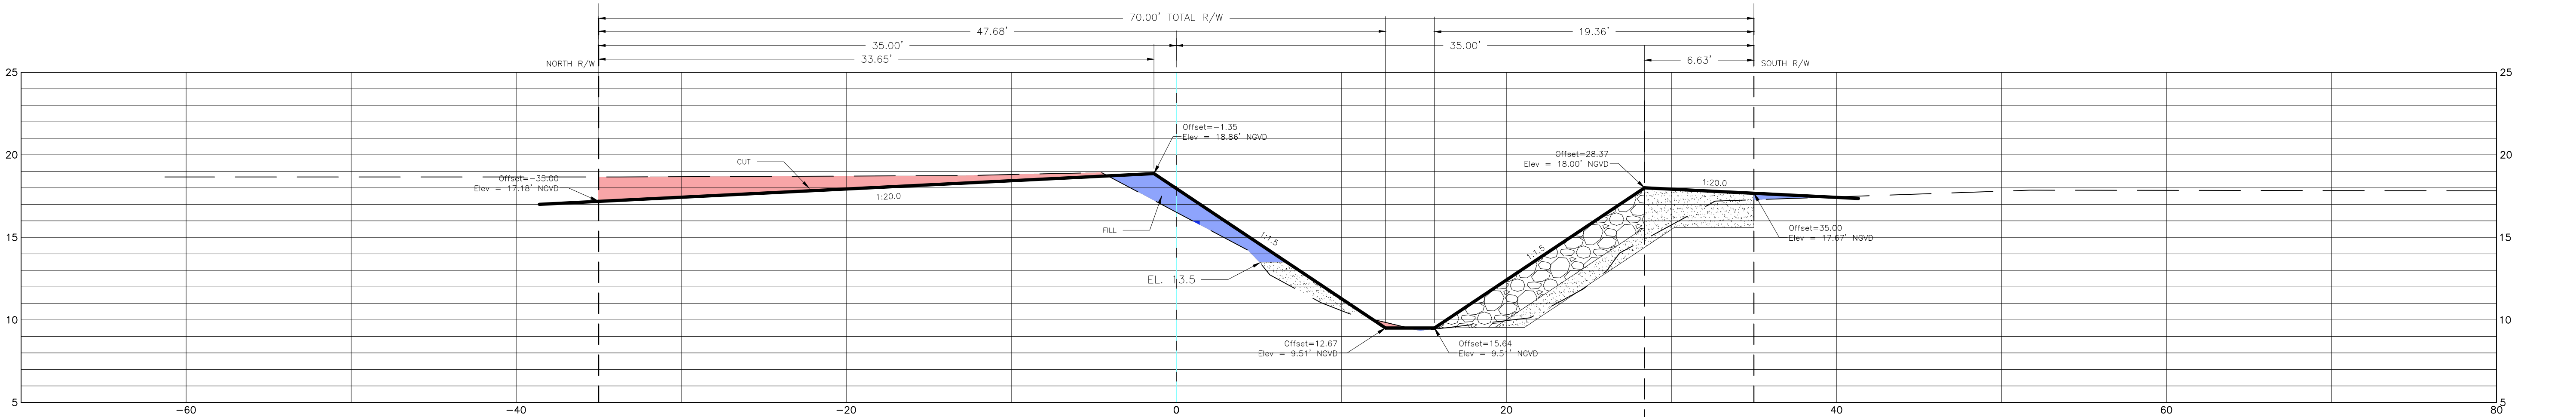

STA 14+30
XS-4
FACING EAST


REVISIONS:		DESCRIPTION:	
No.	DATE:	No.	DATE:

LWDD MAINTENANCE & RESTORATION PROGRAM
L-7 FROM JOG ROAD TO E-3
PALM BEACH COUNTY, FLORIDA




LAKE WORTH
DRAINAGE DISTRICT
13081 MILITARY TRAIL
DELRAY BEACH, FLORIDA 33484-1105
PHONE (561) 737-3835 • FAX (561) 495-9694
WWW.LWDD.NET

DRAWING INFORMATION:		DATE:	
DATE:	02/27/2025	SCALE:	1"=10'
DRAWN BY:	CLAUDIA DIAZ	CHECKED BY:	ANTHONY LAS CASAS
CAD FILE:	SEE PLOT STAMP	AERIAL DATE:	2024
3		OF: 11	
LWDD PROJECT No:		00-0000X.00	

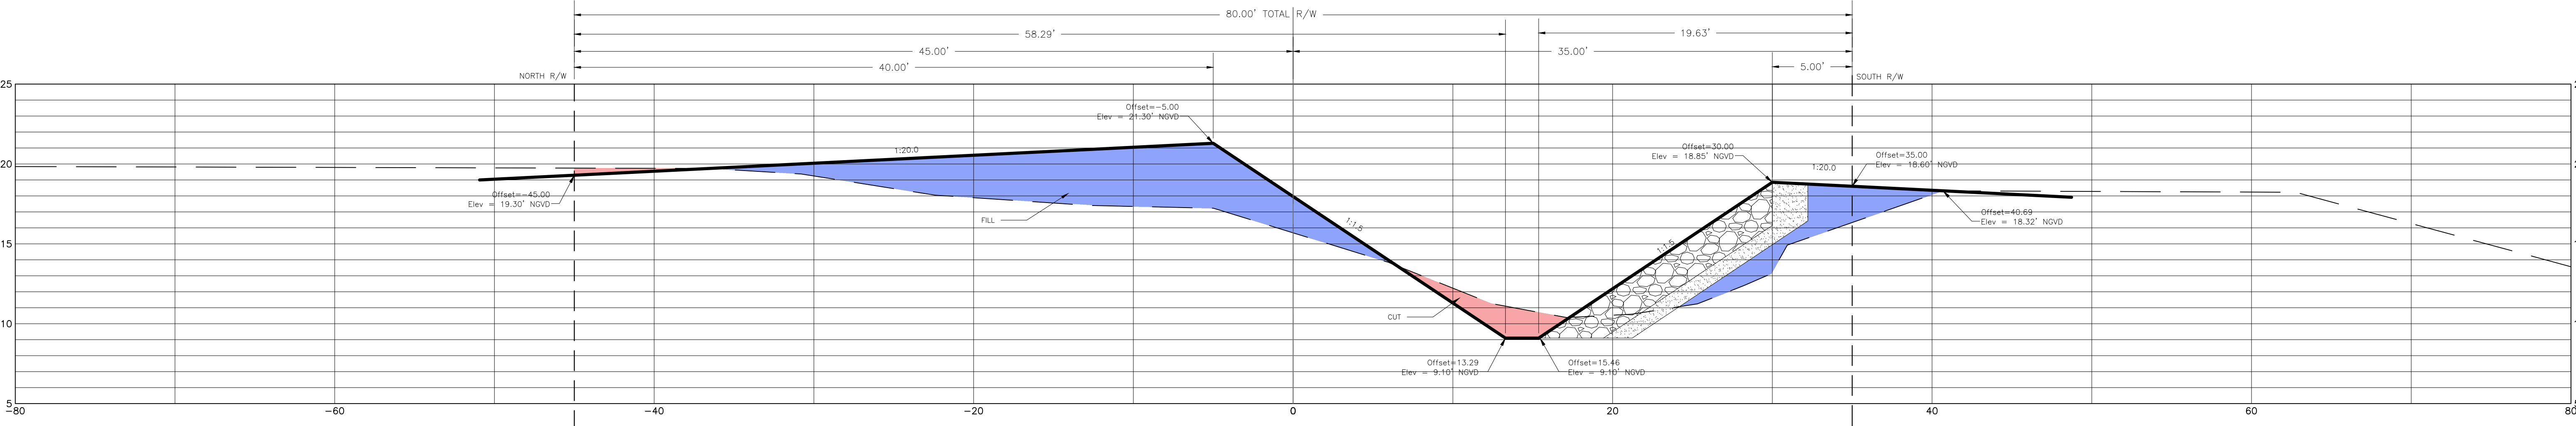

STA 28+69
XS-7
FACING EAST

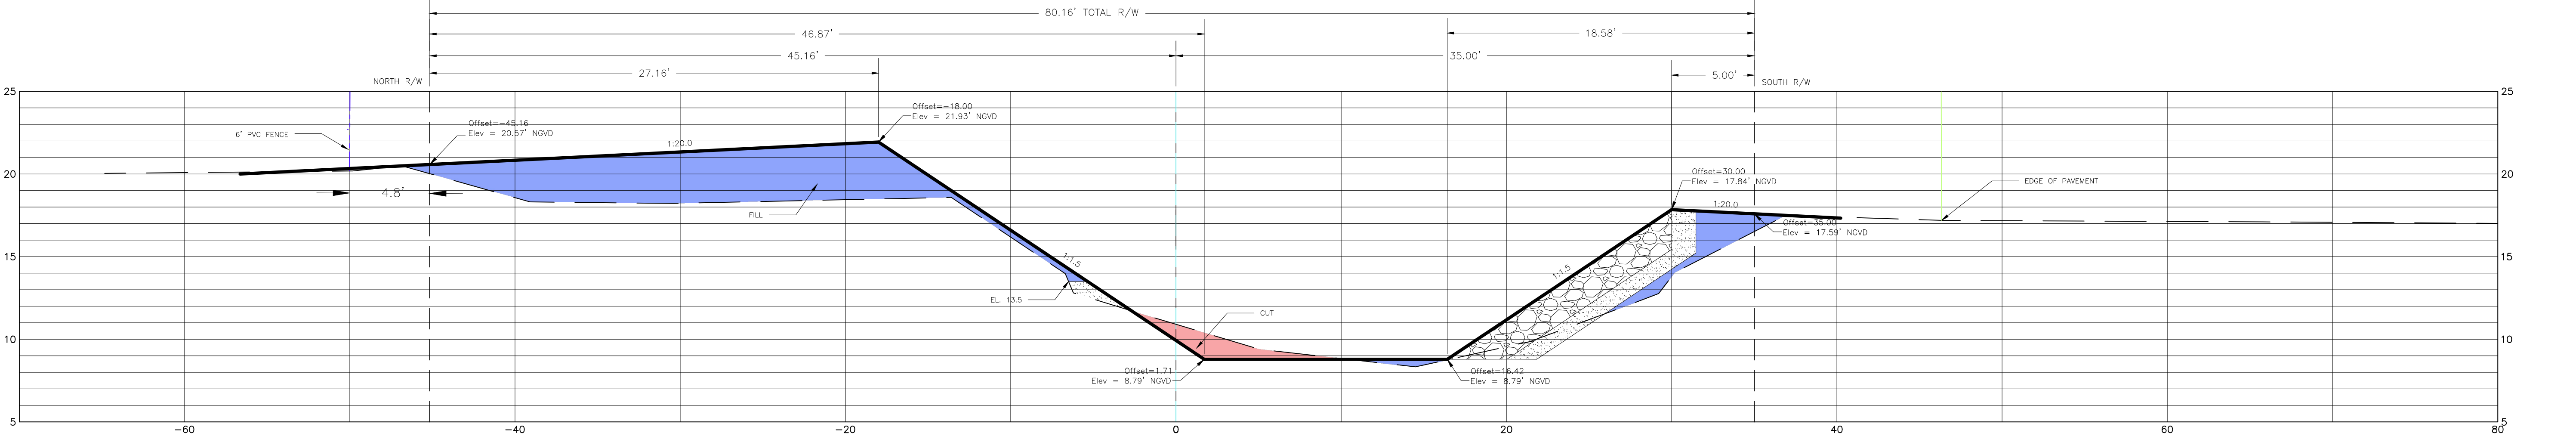

STA 33+82
XS-8
FACING EAST



REVISIONS:		DATE:	BY:
No:	DESCRIPTION:		

LWDD MAINTENANCE & RESTORATION PROGRAM
L-7 FROM JOG ROAD TO E-3
PALM BEACH COUNTY, FLORIDA



**LAKE WORTH
DRAINAGE DISTRICT**
13081 MILITARY TRAIL
DELRAY BEACH, FLORIDA 33484-1105
PHONE (561) 737-3835 • FAX (561) 495-9694
WWW.LWDD.NET

DRAWING INFORMATION:		SCALE:	DRAWN BY:	CHECKED BY:	CAD FILE:	AERIAL DATE:
DATE:	02/27/2025					
SCALE:	1:10		CLAUDIA DIAZ	ANTHONY LAS CASAS	SEE PLOT STAMP	2024

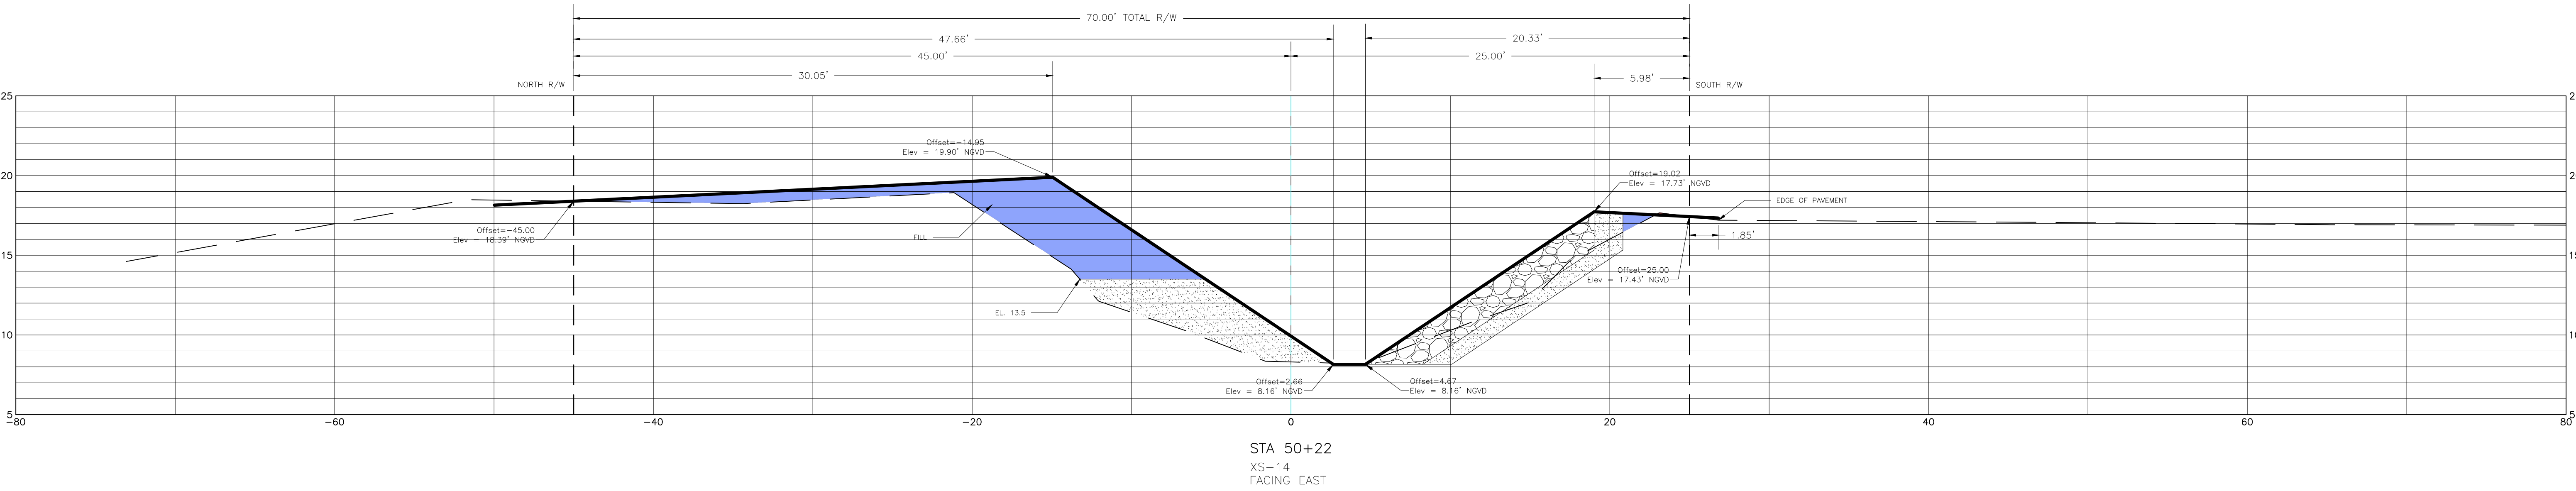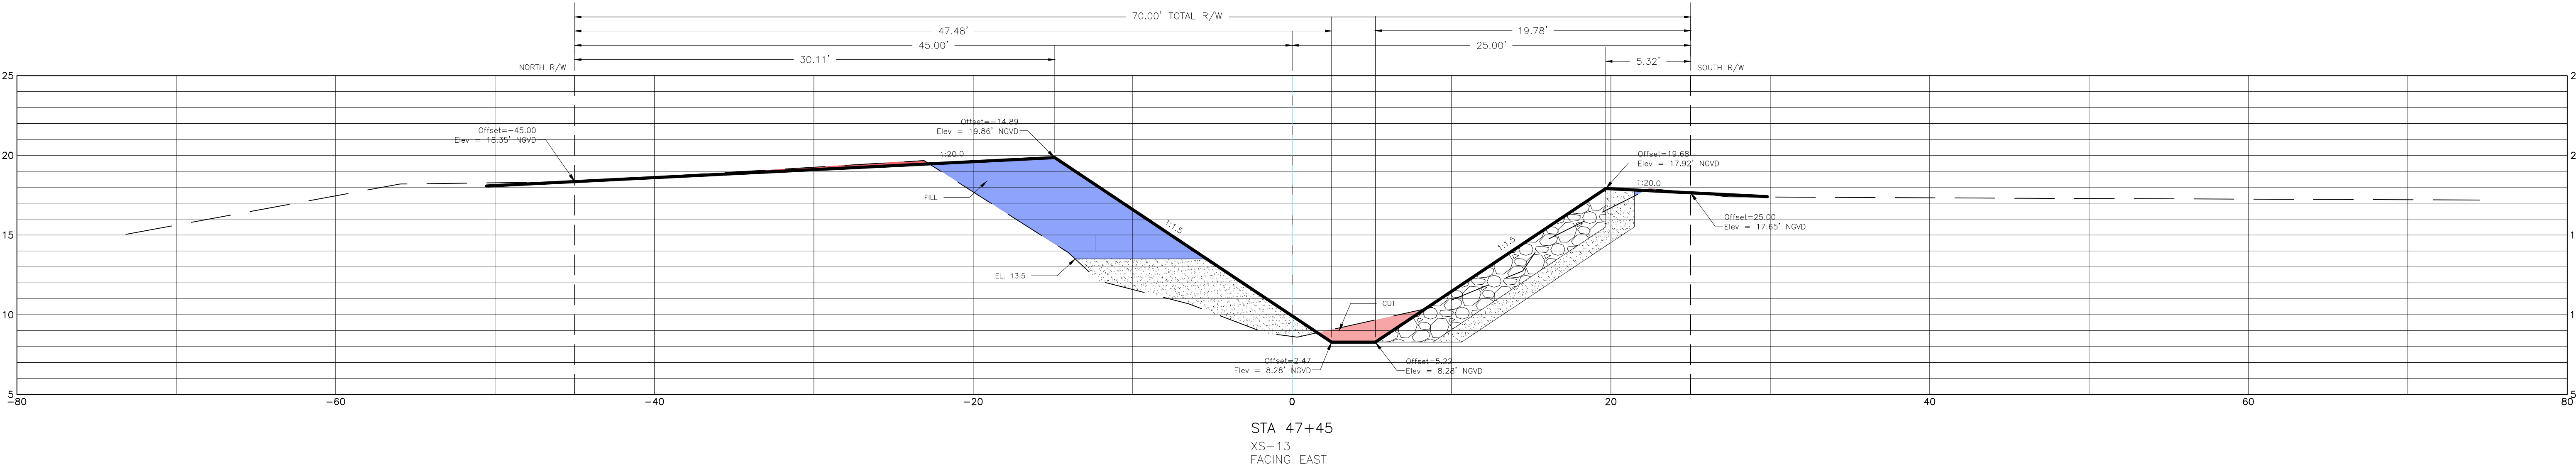



REVISIONS:		DATE:	BY:
No:	DESCRIPTION:		

LWDD MAINTENANCE & RESTORATION PROGRAM
L-7 FROM JOG ROAD TO E-3
PALM BEACH COUNTY, FLORIDA



LAKE WORTH
DRAINAGE DISTRICT
13081 MILITARY TRAIL
DELRAY BEACH, FLORIDA 33484-1105
PHONE (561) 737-3335 • FAX (561) 495-9694
WWW.LWDD.NET

DRAWING INFORMATION:		02/27/2025		1:10		CLAUDIA DIAZ		ANTHONY LAS CASAS		SEE PLOT STAMP		2024	
DATE:				SCALE:		DRAWN BY:		CHECKED BY:		CAD FILE:		AERIAL DATE:	
SHEET No:		8 OF 11											
LWDD PROJECT No:													
00-0000X.00													

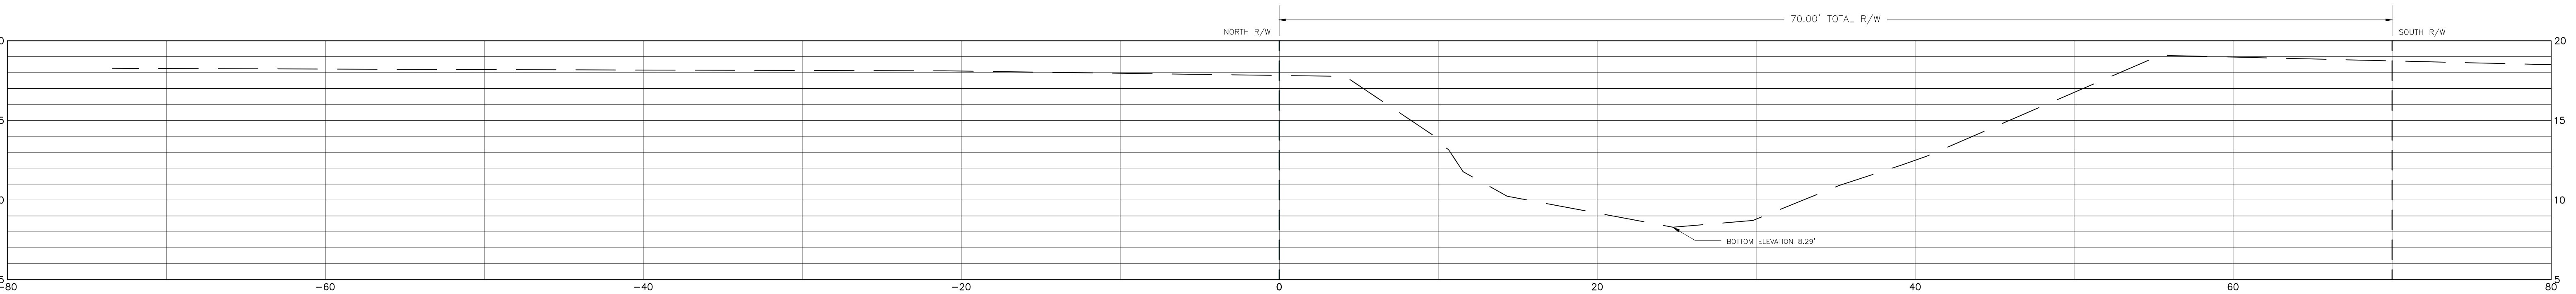
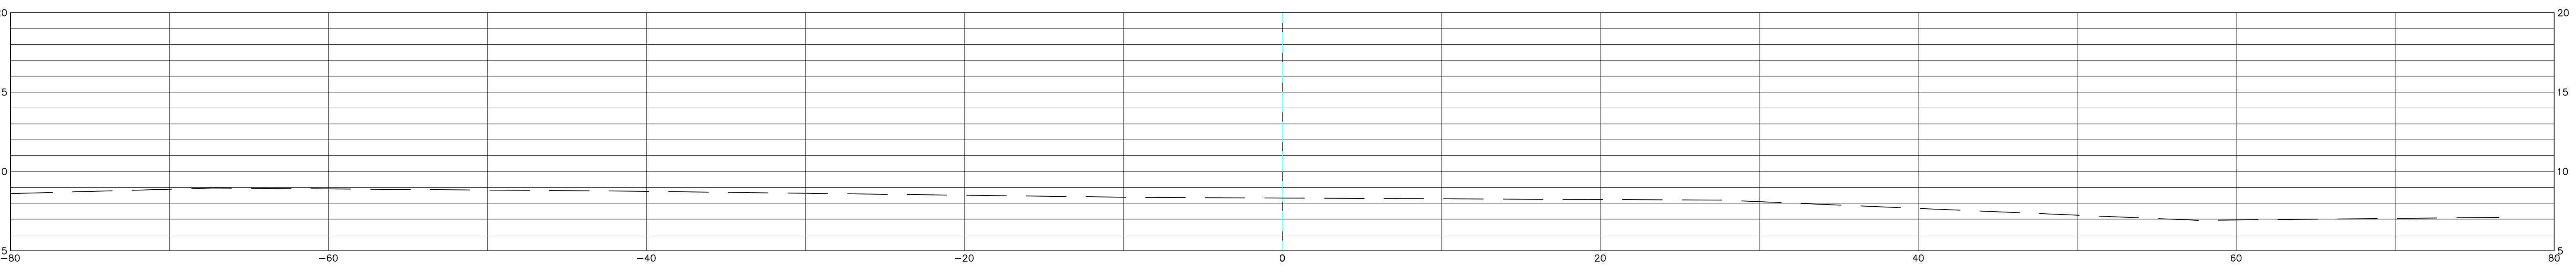
[illegible]

LWDD MAINTENANCE & RESTORATION PROGRAM
L-7 FROM JOG ROAD TO E-3
PALM BEACH COUNTY, FLORIDA




**LAKE WORTH
DRAINAGE DISTRICT**
13081 MILITARY TRAIL
DELRAY BEACH, FLORIDA 33484-1105
PHONE (561) 737-3835 • FAX (561) 495-9694
WWW.LWDD.NET

S H E E T N ^o :	DRAWING INFORMATION:			
	DATE:	02/27/2025		
	SCALE:	1:10		
	DRAWN BY:	CLAUDIA DIAZ		
	CHECKED BY:	ANTHONY LAS CASAS		
	CAD FILE:	SEE PLOT STAMP		
	AERIAL DATE:	2024		
10 OF 11				
LWDD PROJECT N ^o : 00-0000X.00				

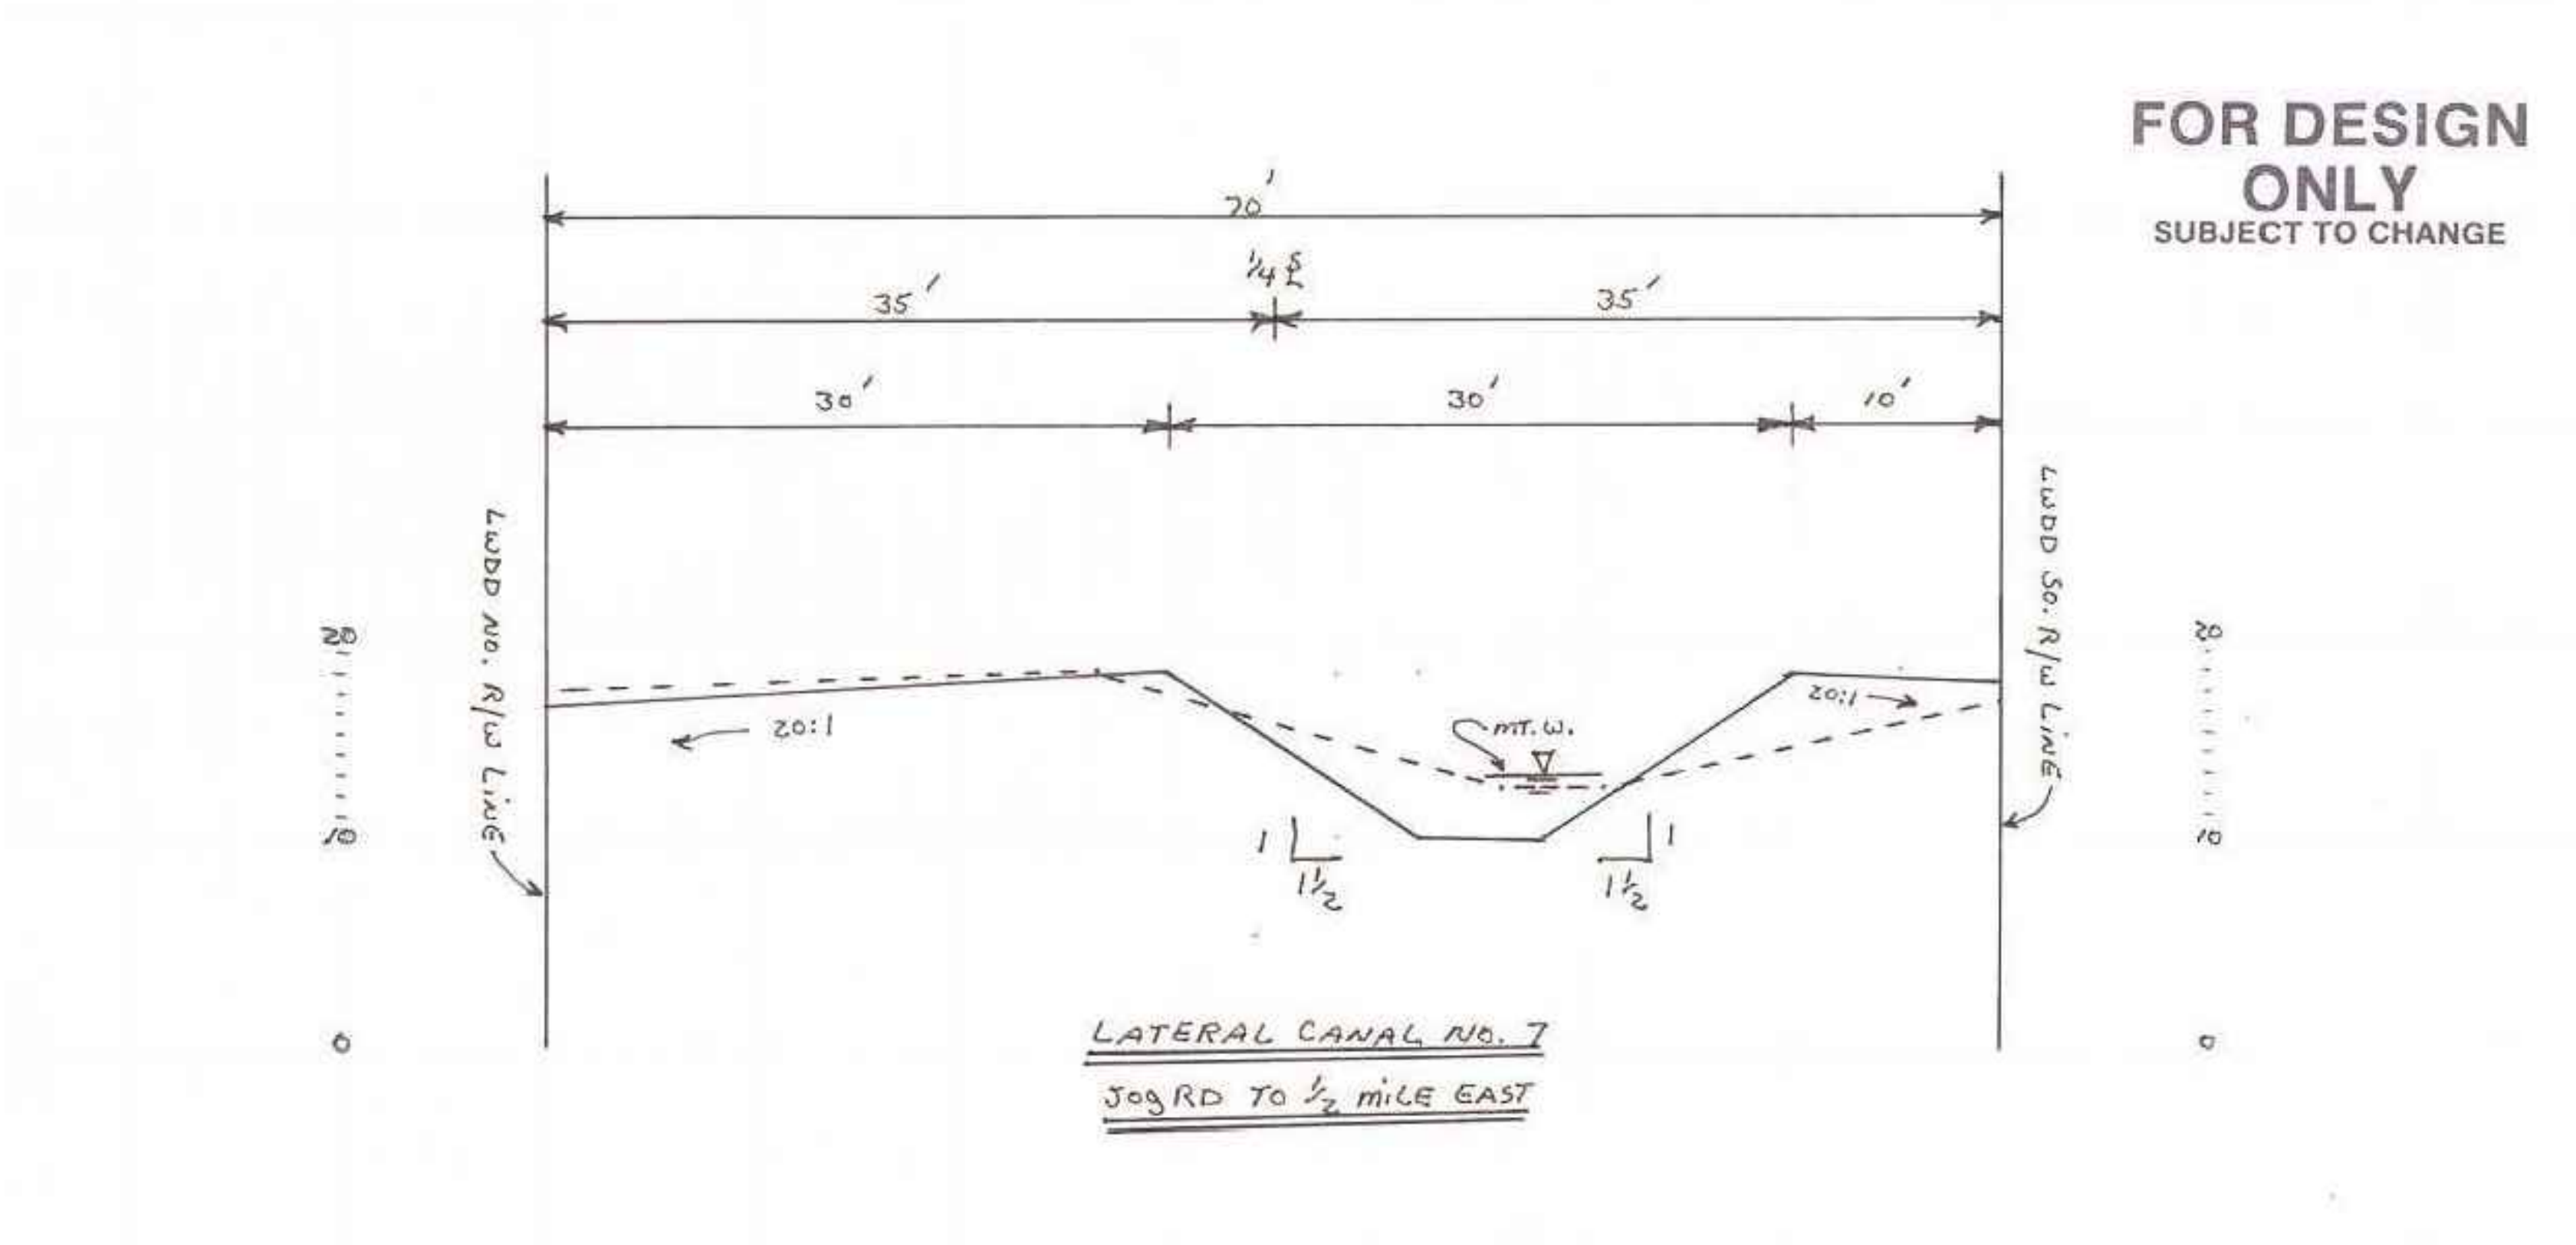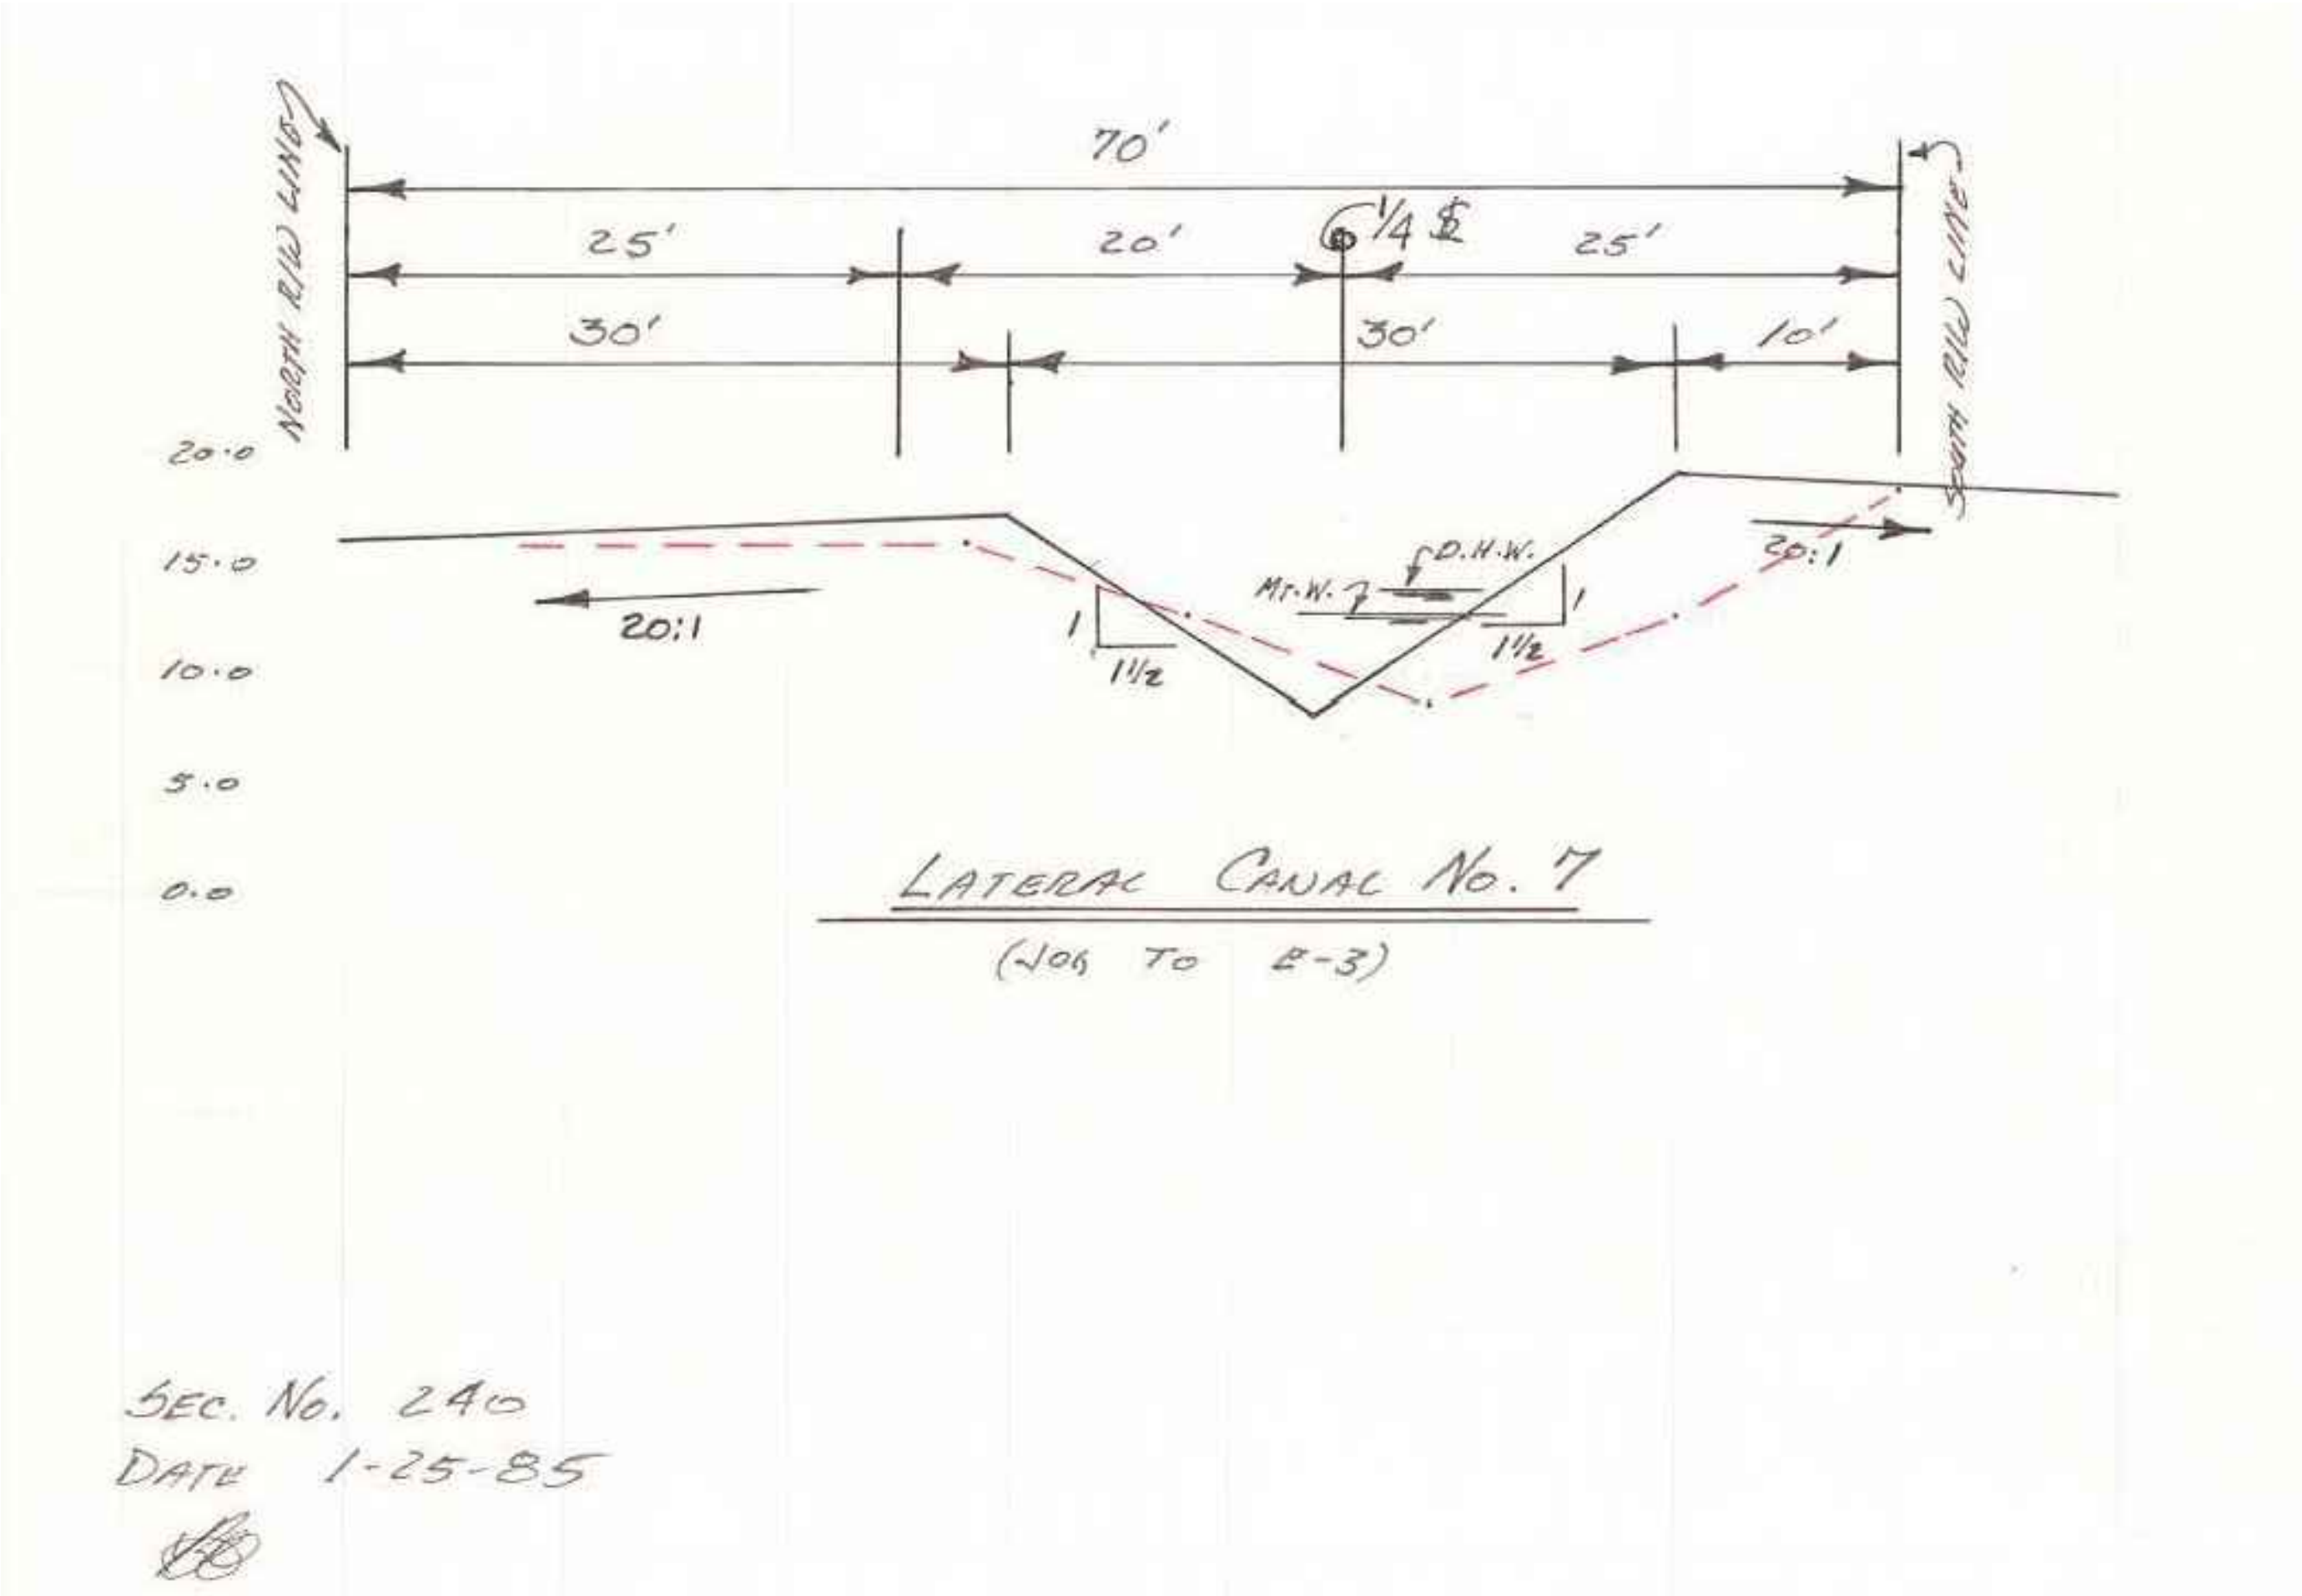

SEC # 455
DATE: 2-25-91 / 11/13/91
JSD/HM

1" = 10' H/V

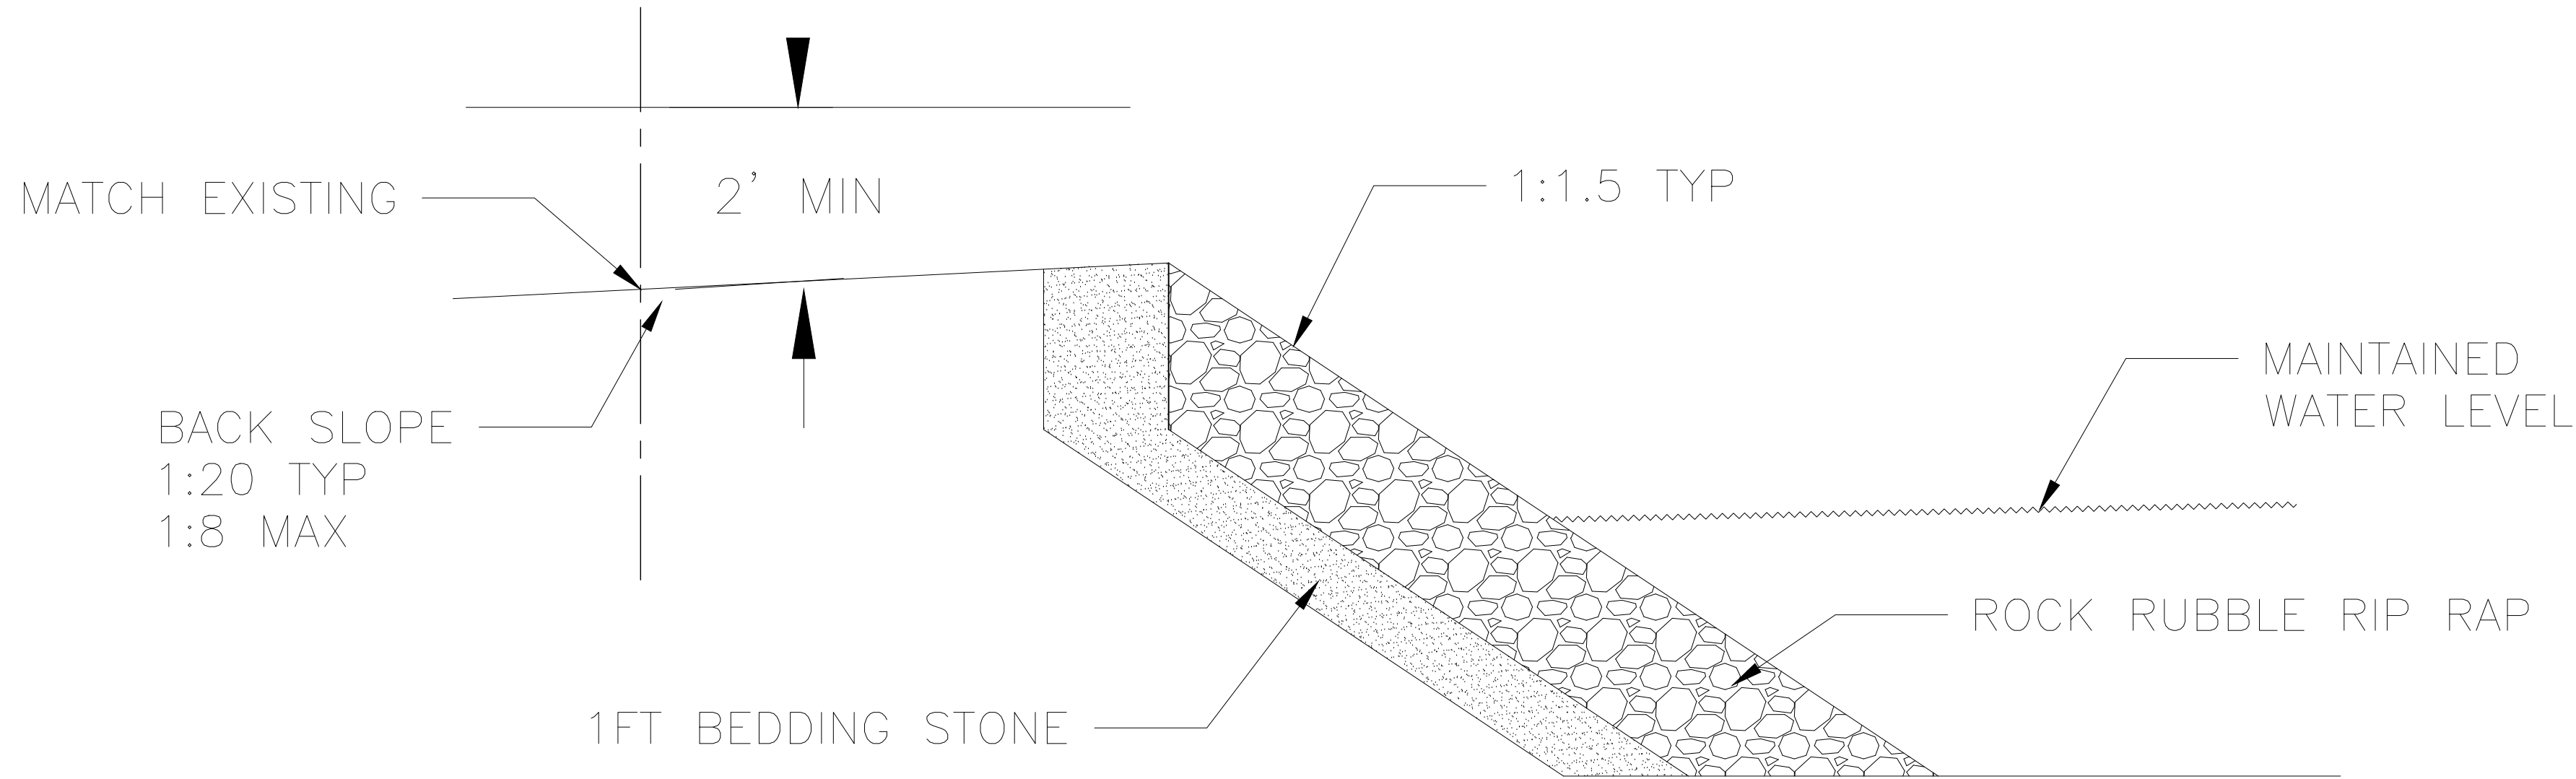

LEGEND	
	ROCK RUBBLE RIP RAP
	BEDDING STONE

REVISIONS:		DATE:	BY:
No.	DESCRIPTION:		

LWDD MAINTENANCE & RESTORATION PROGRAM
L-7 FROM JOG ROAD TO E-3
PALM BEACH COUNTY, FLORIDA



LAKE WORTH
DRAINAGE DISTRICT
13081 MILITARY TRAIL
DELRAY BEACH, FLORIDA 33484-1105
PHONE (561) 737-3835 • FAX (561) 495-9694
WWW.LWDD.NET

DRAWING INFORMATION:	
DATE:	02/27/2025
SCALE:	1:10
DRAWN BY:	CLAUDIA DIAZ
CHECKED BY:	ANTHONY LAS CASAS
CAD FILE:	SEE PLOT STAMP
AERIAL DATE:	N/A