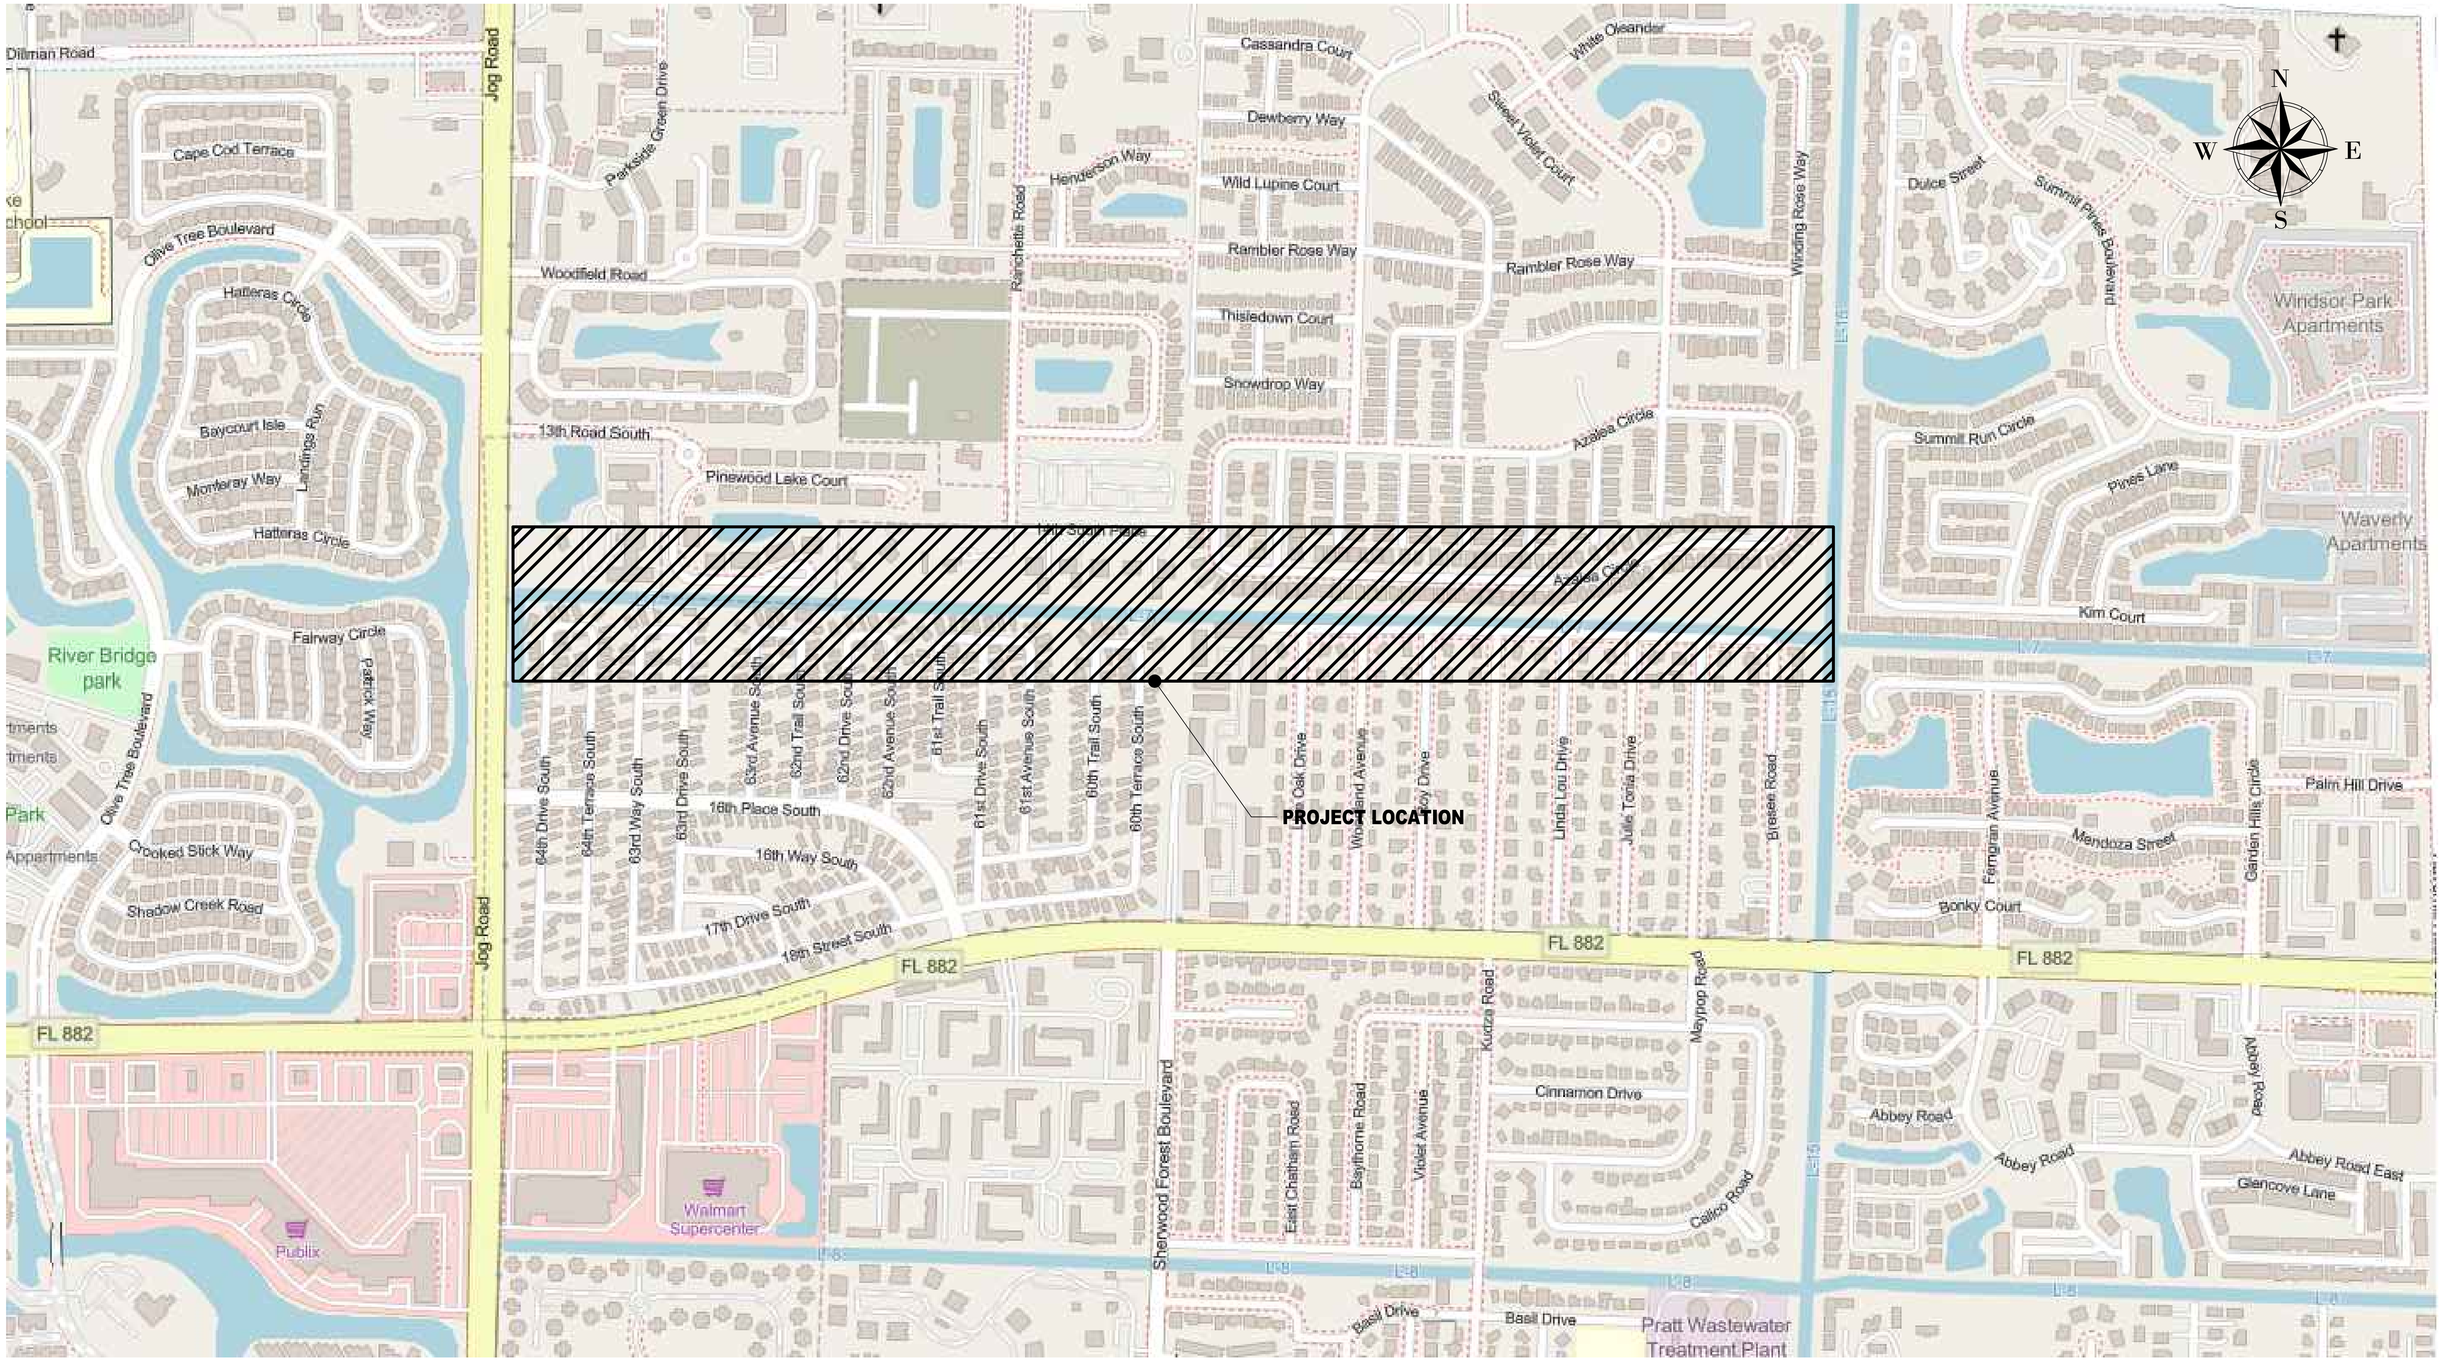

LWDD
LAKE WORTH DRAINAGE DISTRICT

LAKE WORTH DRAINAGE DISTRICT
13081 MILITARY TRAIL, DELRAY BEACH, FLORIDA, 33484-1105
PHONE (561) 737-3835 • FAX (561) 495-9694
WWW.LWDD.NET

MAINTENANCE AND RESTORATION PROGRAM
MRP 6400 AND MRP 6405

L-7 CANAL
FROM JOG ROAD TO E-3 EQUALIZER CANAL
PALM BEACH COUNTY, FLORIDA

DRAWING INFORMATION:	
SCALE:	NOT TO SCALE
DRAWN BY:	CLAUDIA DIAZ
CHECKED BY:	ANTHONY LAS CASAS

SHEET №: 1 OF: 1

LWDD PROJECT №:
MRP6400,6405